ARUN DISTRICT COUNCIL:EG/45/08/

EG/45/08

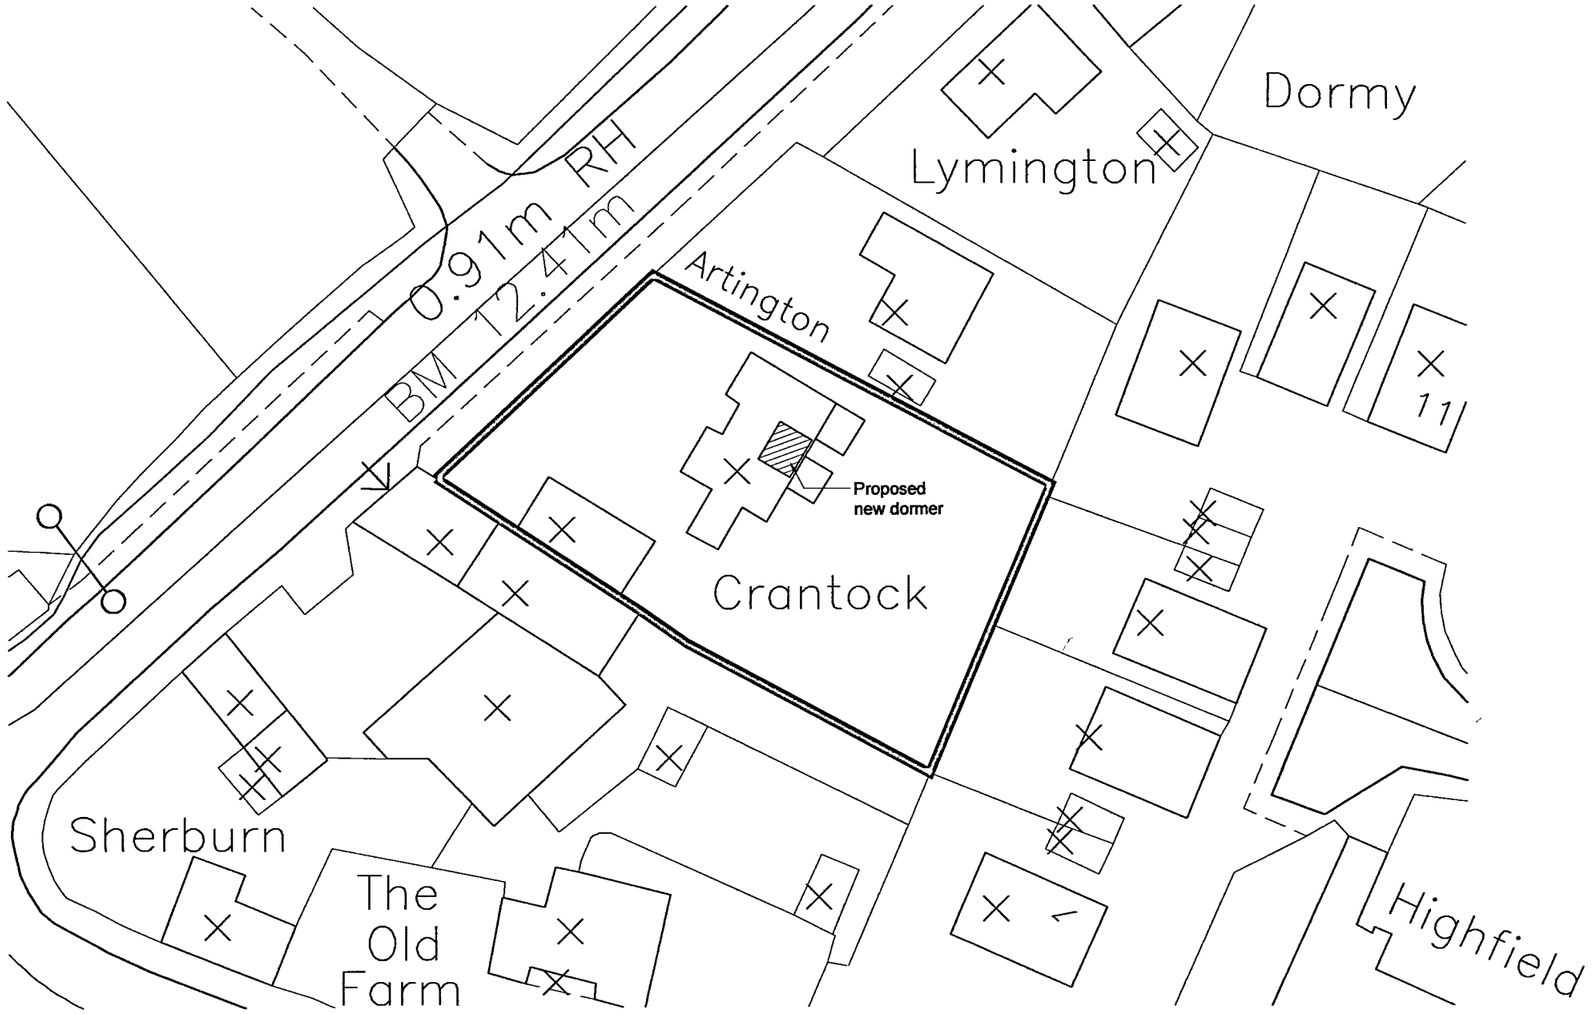

? Crown Copyright 2008 All rights reserved Licence number 100020449

JLB designs
8 Centrecourt Road
Worthing West Sussex
BN14 7AG
01903 210765 07917 573926
jlbdesigns@hotmail.co.uk

CLIENT Mr Foschini

SITE Crantock
Fontwell Avenue
Eastergate
West Sussex, PO20 3RU

PROJECT Proposed new rear dormer and Velux windows

TITLE Site Plan

PROJECT NO	DWG. NO	REV
0114	003	A

SCALE	DATE	DRAWN
1 500 @ A3	20/06/08	JLB

CONTRACTORS MUST VISIT AND TAKE RESPONSIBILITY FOR CHECKING ALL CRITICAL DIMENSIONS
COPYRIGHT ©