ARUN DISTRICT COUNCIL:EG/45/08

EG/45/08

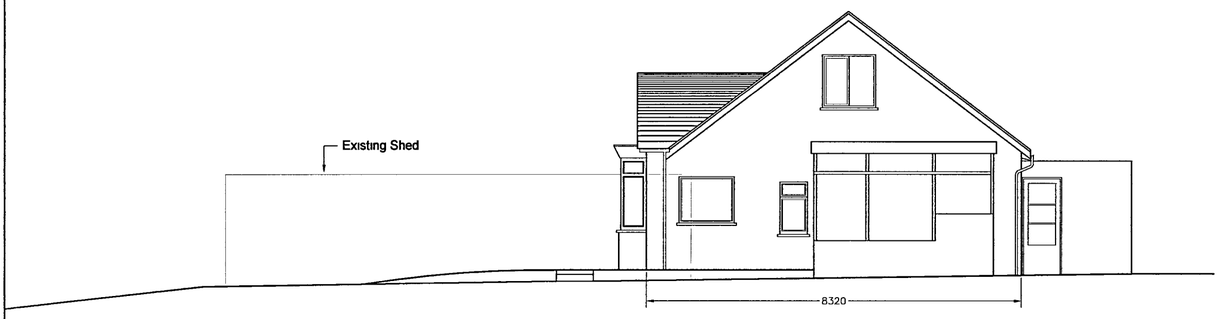

EXISTING SOUTH ELEVATION

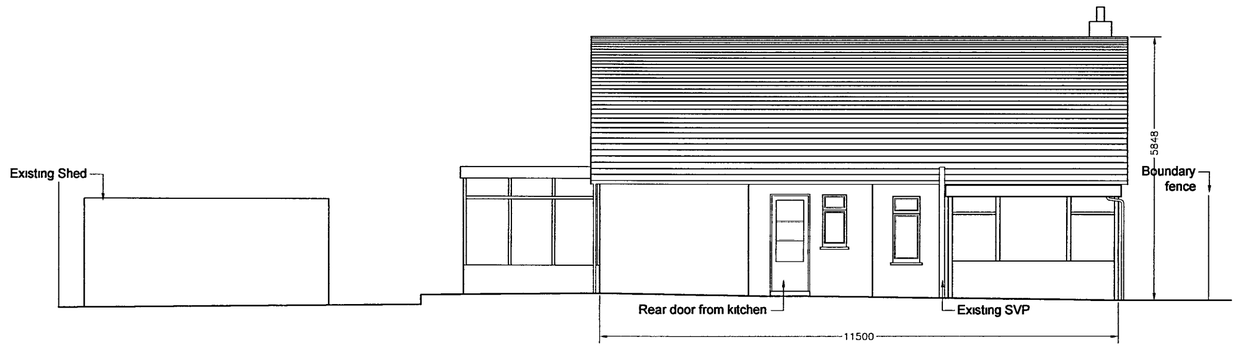

EXISTING EAST ELEVATION

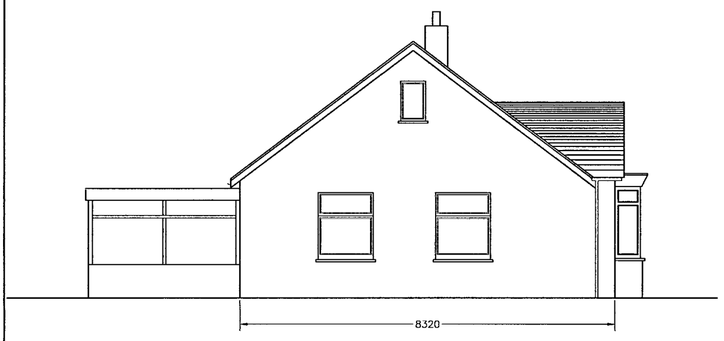

EXISTING NORTH ELEVATION

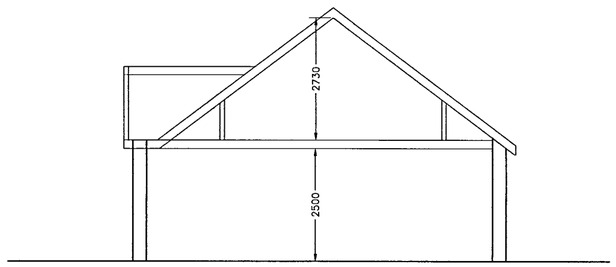

EXISTING SECTION A-A

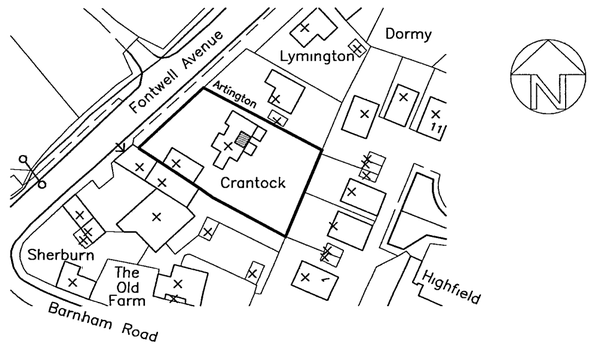

LOCATION PLAN
SCALE 1:1250

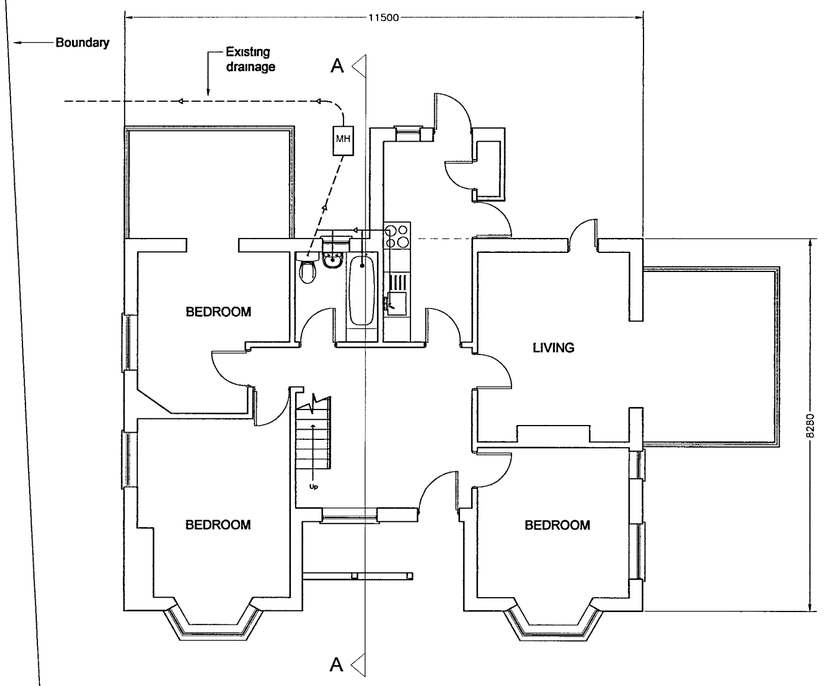

EXISTING GROUND FLOOR

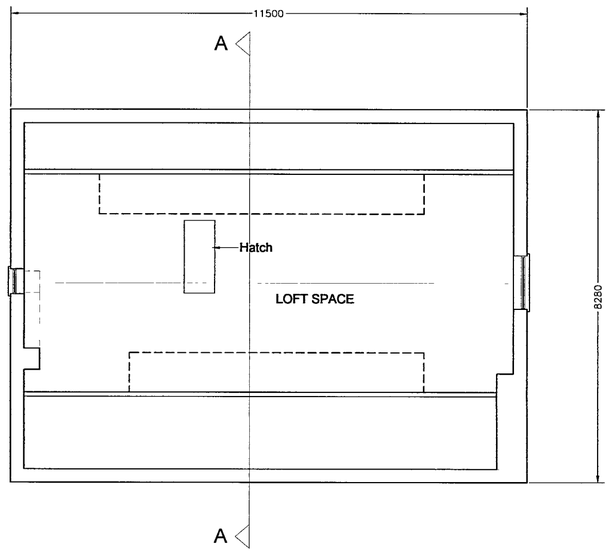

EXISTING ROOF SPACE

JLB designs
8 Centrecourt Road
Worthing West Sussex
BN14 7AG
01903 210765 07917 573926
jlbdesigns@hotmail.co.uk

CLIENT	Mr. Foschini
SITE	Crantock Fontwell Avenue Eastergate West Sussex, PO20 3RU
PROJECT	Proposed new rear dormer and Velux windows
TITLE	Existing plans, elevations and section

PROJECT NO	DWG NO	REV
0114	004	A

SCALE	DATE	DRAWN
1:100 @ A2	20/06/08	JLB

CONTRACTORS MUST VISIT AND TAKE RESPONSIBILITY FOR CHECKING ALL CRITICAL DIMENSIONS
COPYRIGHT ©