


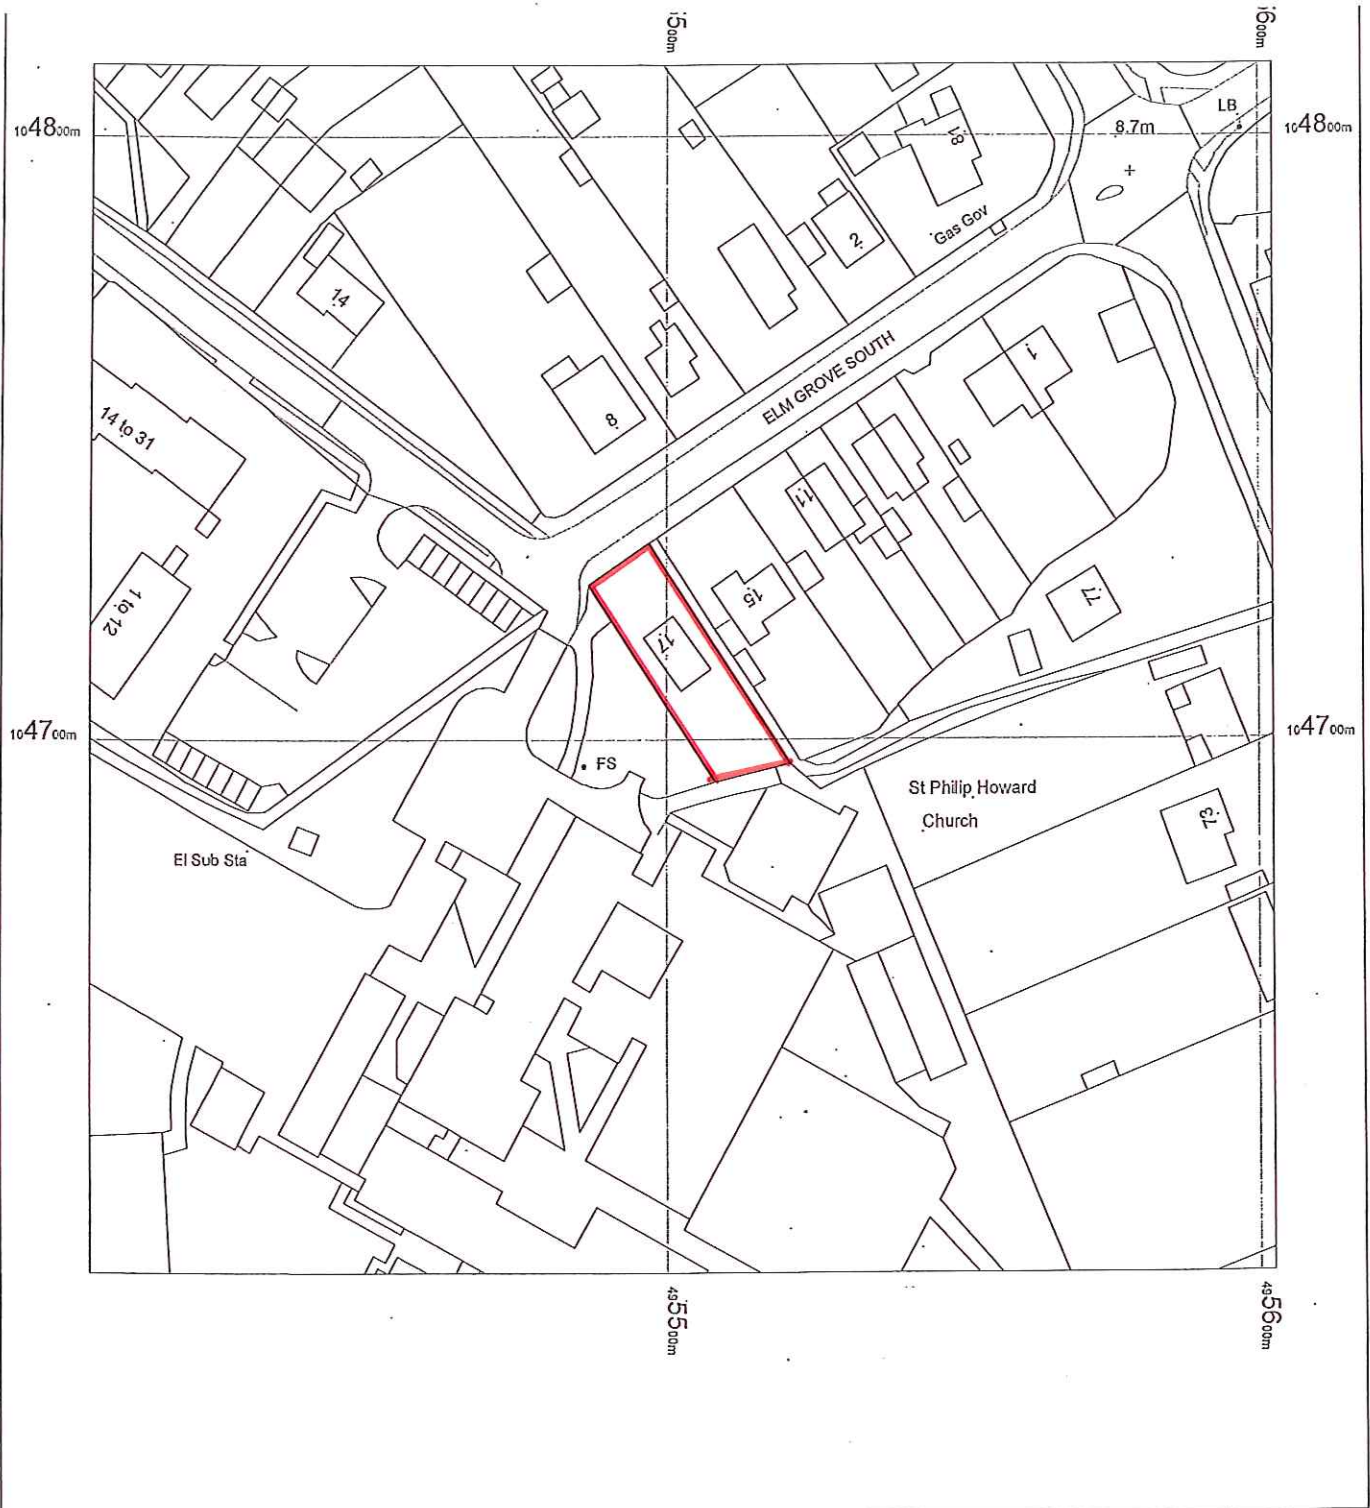

17 Elm Grove South
Barham
PQ22 0HJ



J & J DESIGN

1A King Edward Road BEDFORD MK41 9SF
Tel: 01234-328328

Date ..20.05.2011.. Dwg No. ..1127/1 .. Scale .. 1:1250 ..

Ordnance Survey © Crown copyright 2011.....

All rights reserved.

Licence No. AL 100002548