


EG/46/09/DOC

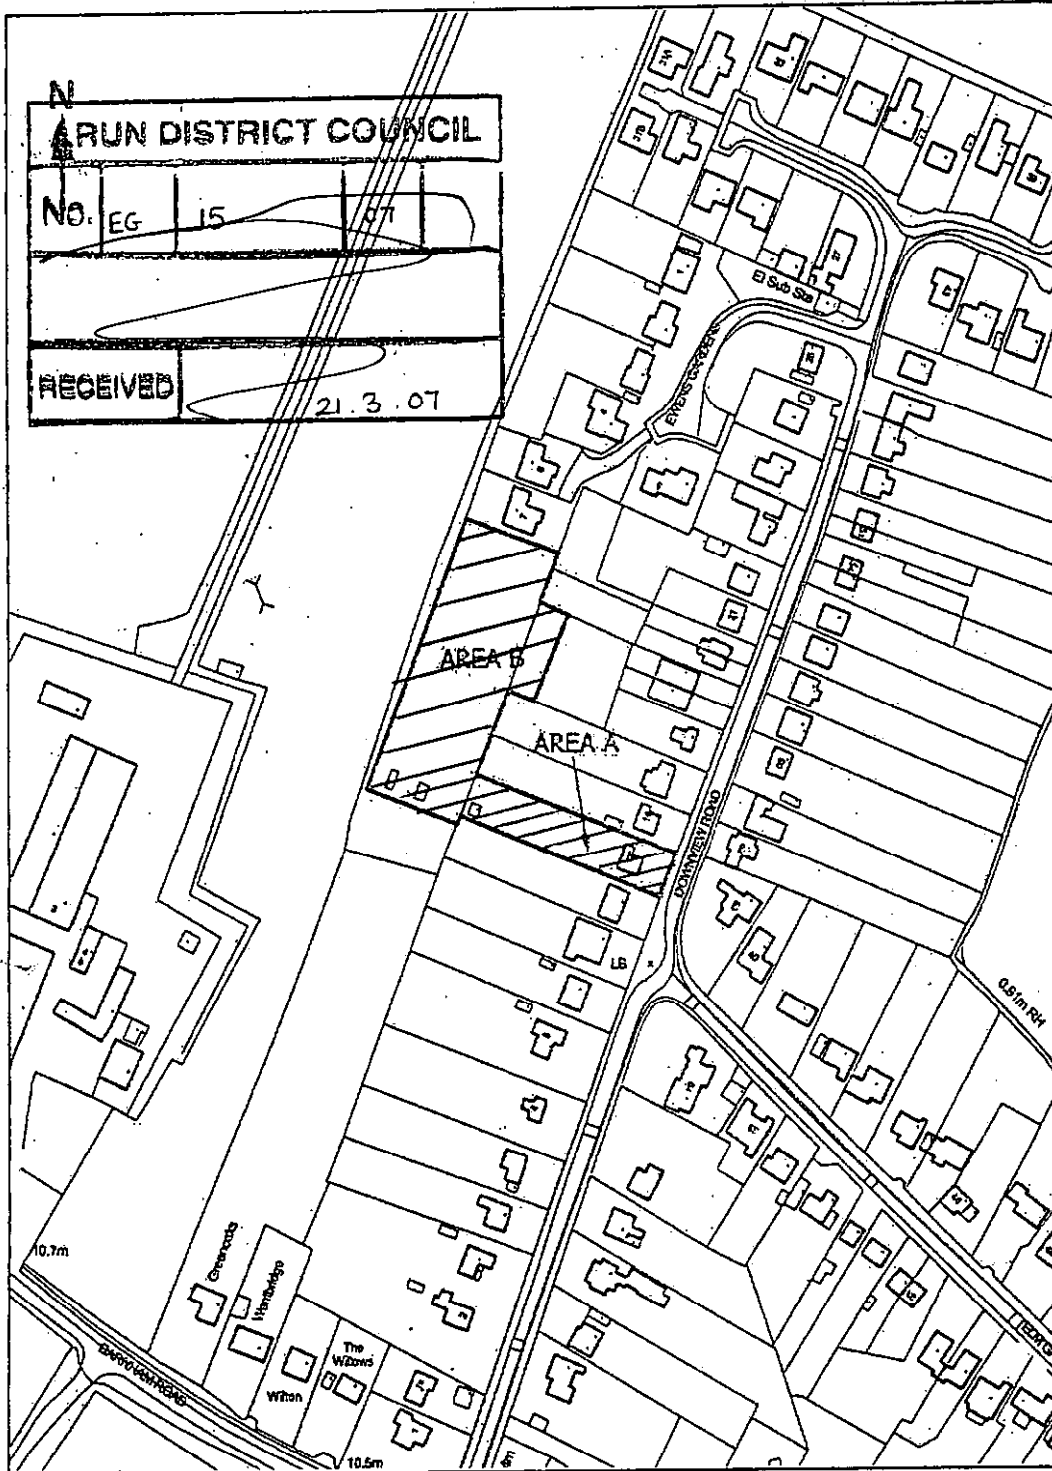

CPA/001

Site Location Plan
No. 12 Downview Road, Barnham, West Sussex

Scale: 1:2500

Crown Copyright Licence No. ES 100015976



CHARLES PLANNING
ASSOCIATES
Chartered Town Planners