

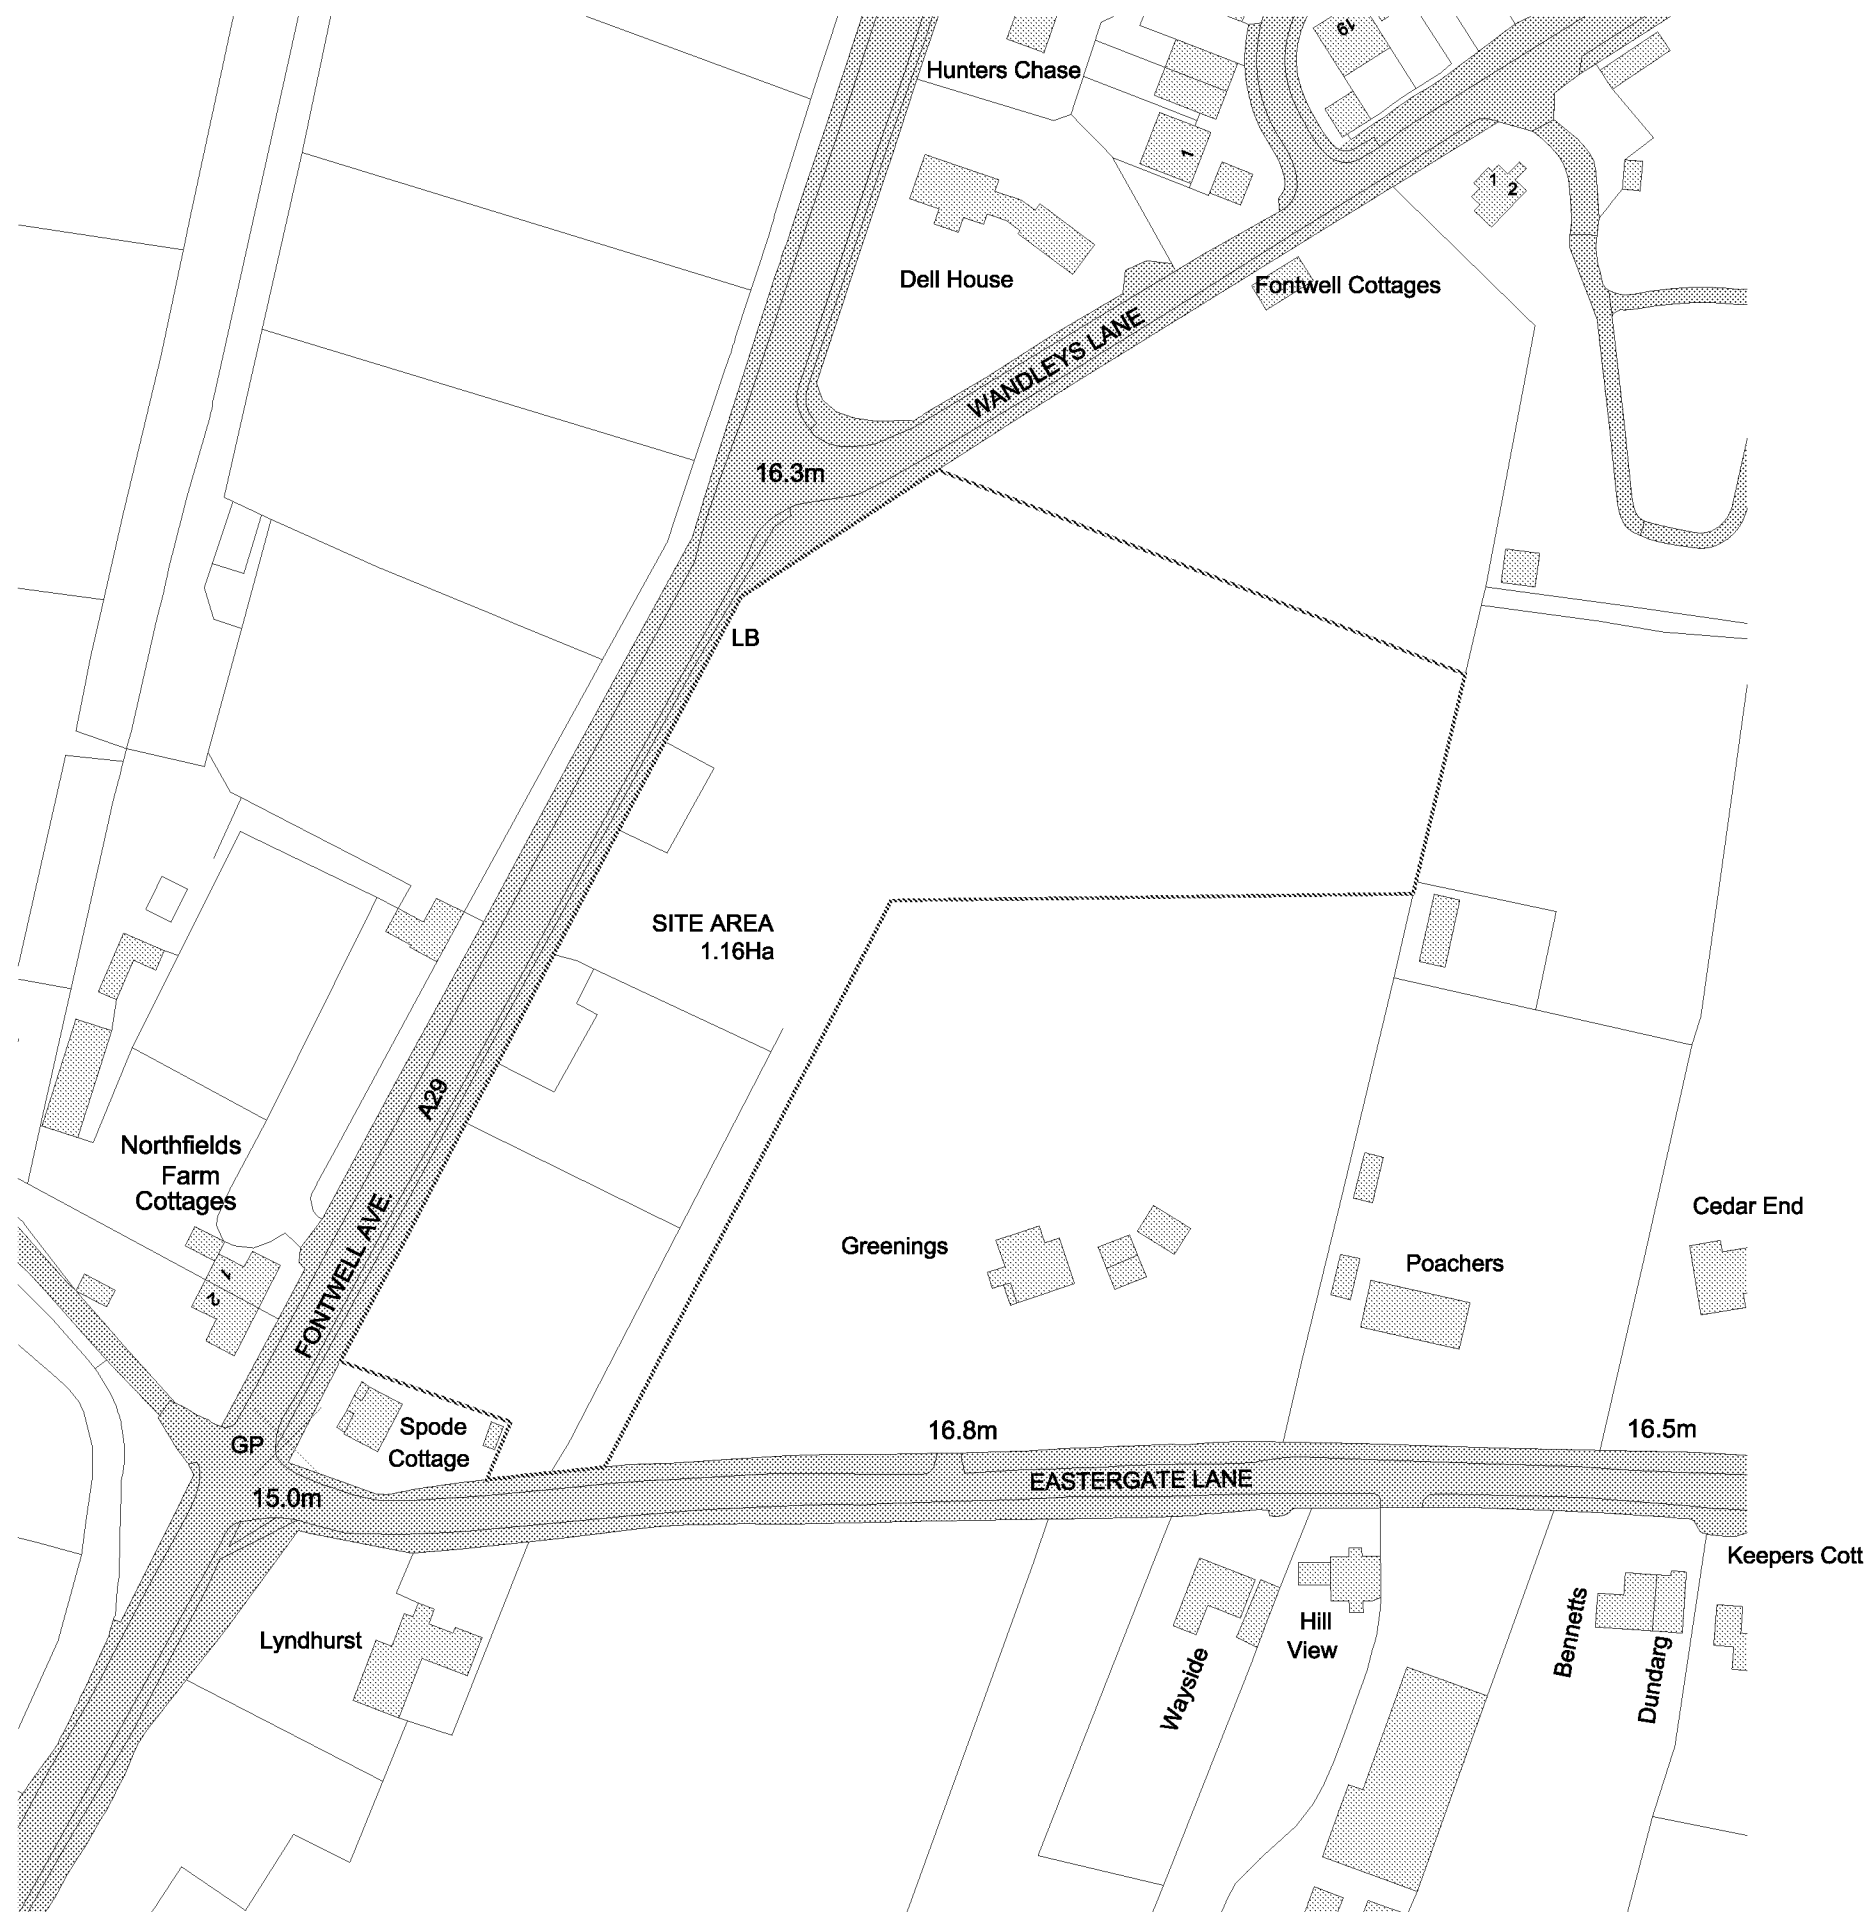


Do not scale from this drawing, except for planning purposes.
Any discrepancies are to be reported to WS Planning & Architecture.
Refer to Structural Engineers details for structural design criteria.
This drawing remains the copyright of WS Planning & Architecture.

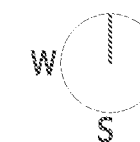

Site Location Plan

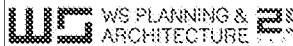

Rev / User / Description	
 WS PLANNING & ARCHITECTURE Rural House Newport House Rural House Survey R02/2017	
Date	Drawn By
21.06.2017	SZ
Scale	Checked
1:1250@A3	LB
Client	
Hatch Homes Ltd	
Project	
Land at Nova Paddocks Eastergate Lane, Fontwell West Sussex, PO20	
Title	
Site Location Plan	
Drawing No.	Rev.
J002665/ CD 01	