


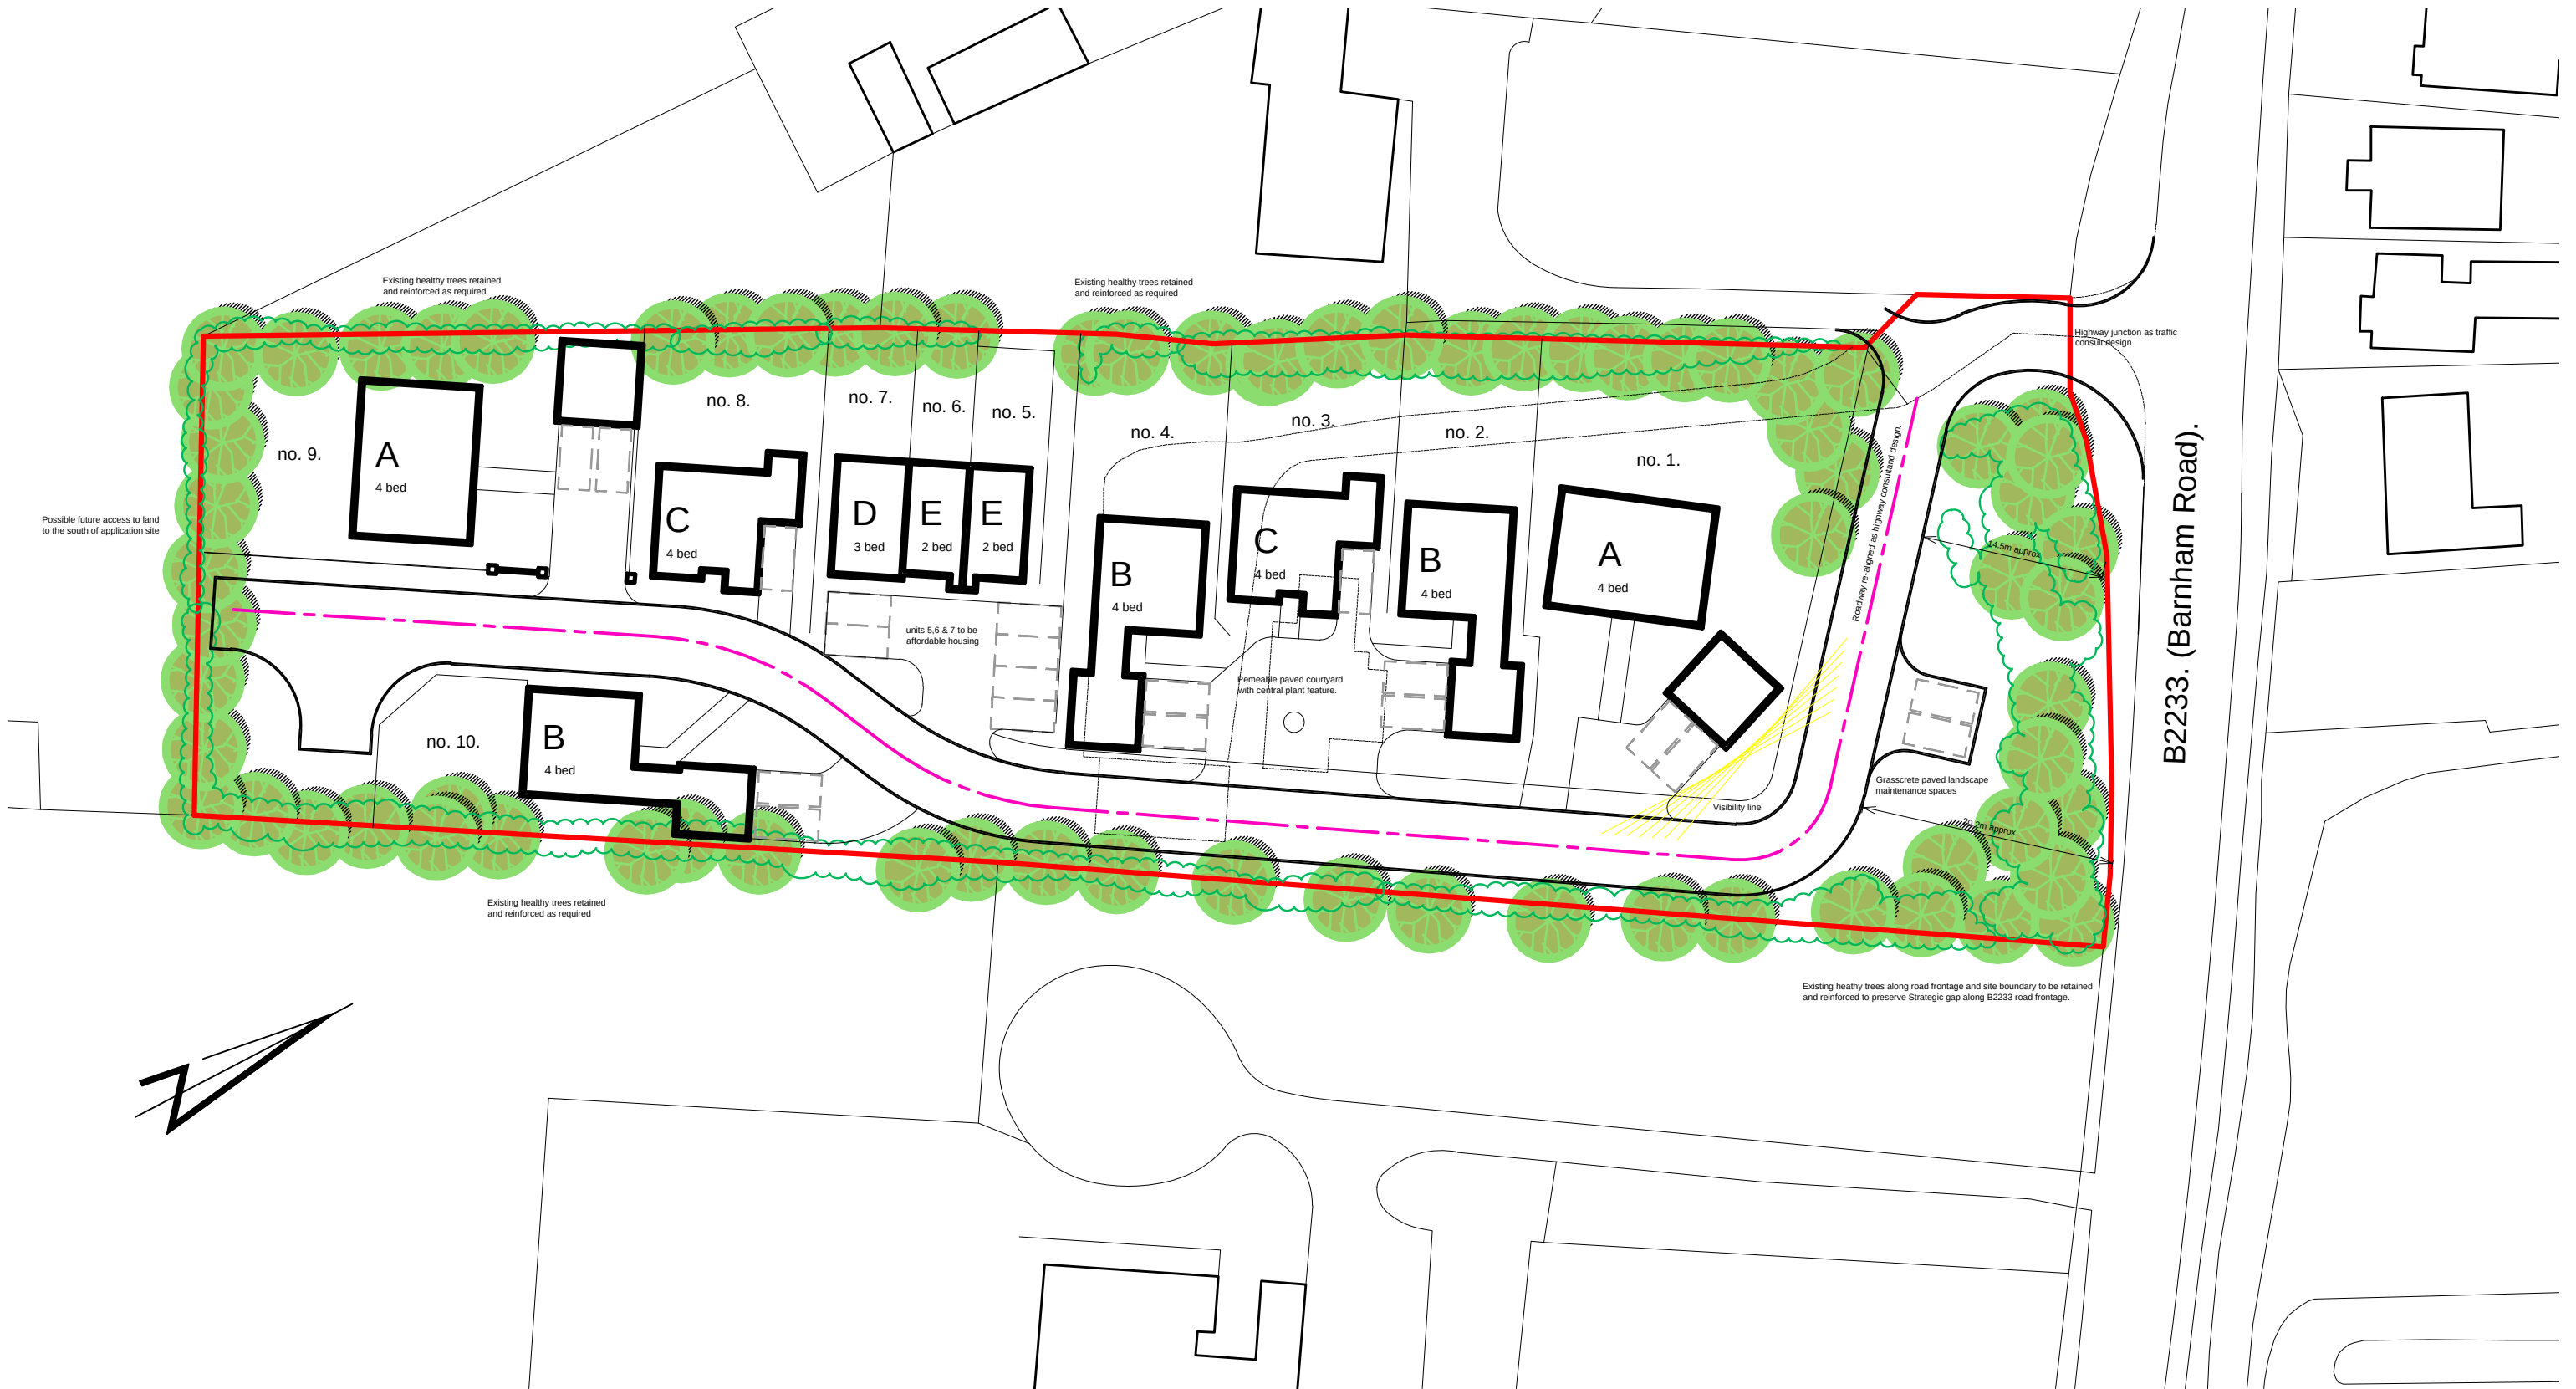

C.	L.O.	24/05/2018	Housing mix adjusted.
B.	L.O.	18/05/2018	Layout redesign with new road and highway junction as specialist consultant design.
A.	L.O.	02/05/2018	Updated to approx line of existing trees at at northern end of site to retain the strategic gap appearance along the road boundary frontage of the site.
#.	L.O.	27/04/2018	First Issue
Rev	By	Date	Note

Client	Ms C. Flynn		
Job	Proposed Redevelopment Bexstone House, Barnham Road, Eastergate, West Sussex. PO20 3RT		
Drawing	Sketch Concept Plan		
Date	April 2018	Scale	1:500 at A3
Drawn By	L.O.	Dwg. No.	060418 / SK-010 C

Cube17 Limited, 19 Parkfield Avenue, Bognor Regis, West Sussex. PO21 3BW. Tel. - 07747 771013 - email. info@cube17.co.uk

CUBE17

ARUN DISTRICT COUNCIL EG/49/18/OUT

RESIDENTIAL DEVELOPMENT CONCEPT SKETCH **SCHEME 'A'**