



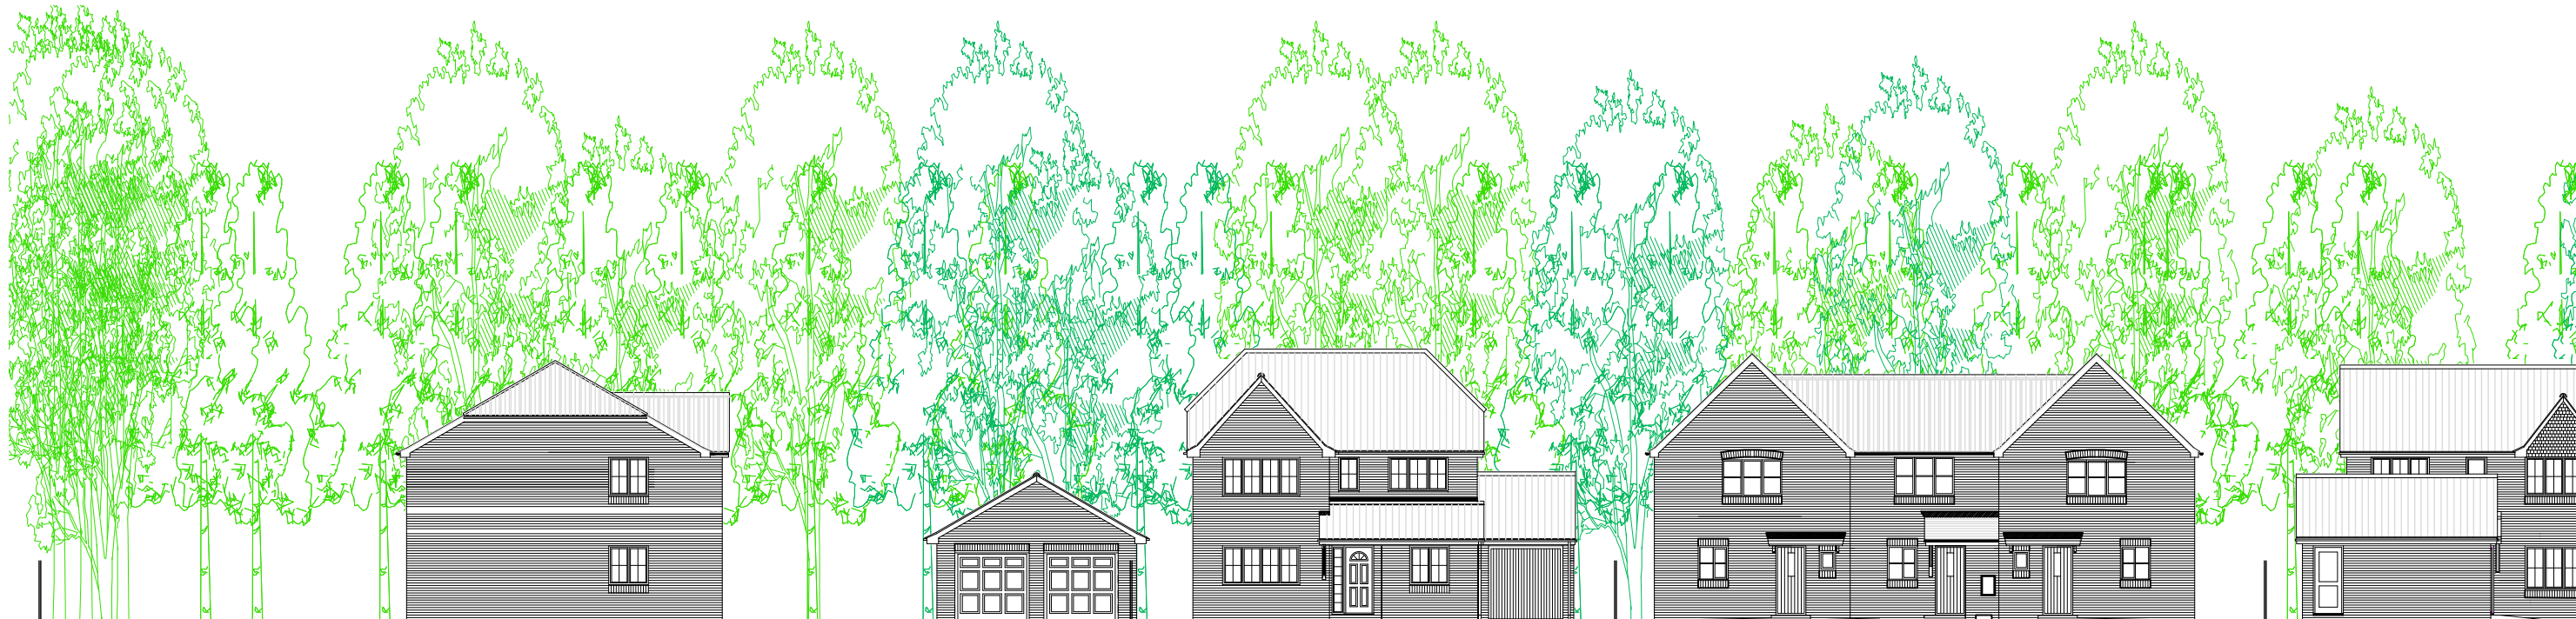

STREET SCENE SOUTHERN END OF ROAD

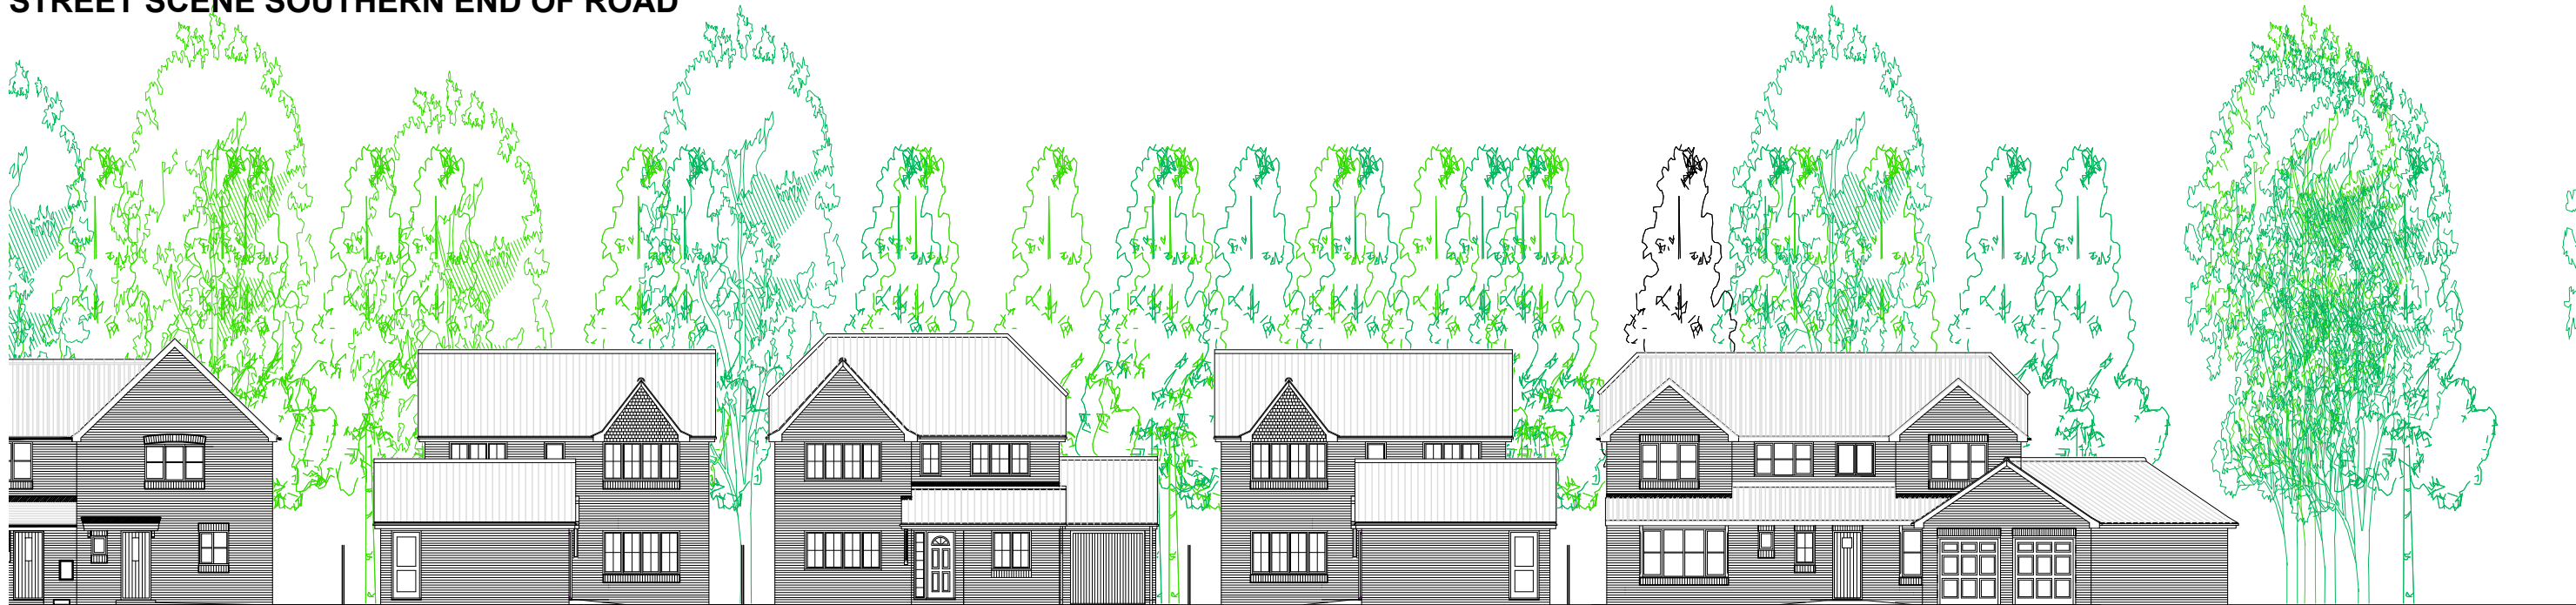

STREET SCENE NORTHERN END OF ROAD

RESIDENTIAL DEVELOPMENT CONCEPT INDICATIVE STREET SCENE

#.	L.O.	28/06/2018	First Issue
Rev	By	Date	Note
Client Ms C. Flynn			
Job Proposed Redevelopment Bexstone House, Barnham Road, Eastergate, West Sussex. PO20 3RT			
Drawing Street Scene Elevations			
Date	June 2018	Scale	1:200 at A3
Drawn By	L.O.	Dwg. No.	060418 / SL-31

Cube17 Limited, 19 Parkfield Avenue, Bognor Regis, West Sussex. PO21 3BW. Tel. - 07747 771013 - email. info@cube17.co.uk

CUBE17

ARUN DISTRICT COUNCIL EG/49/18/OUT