



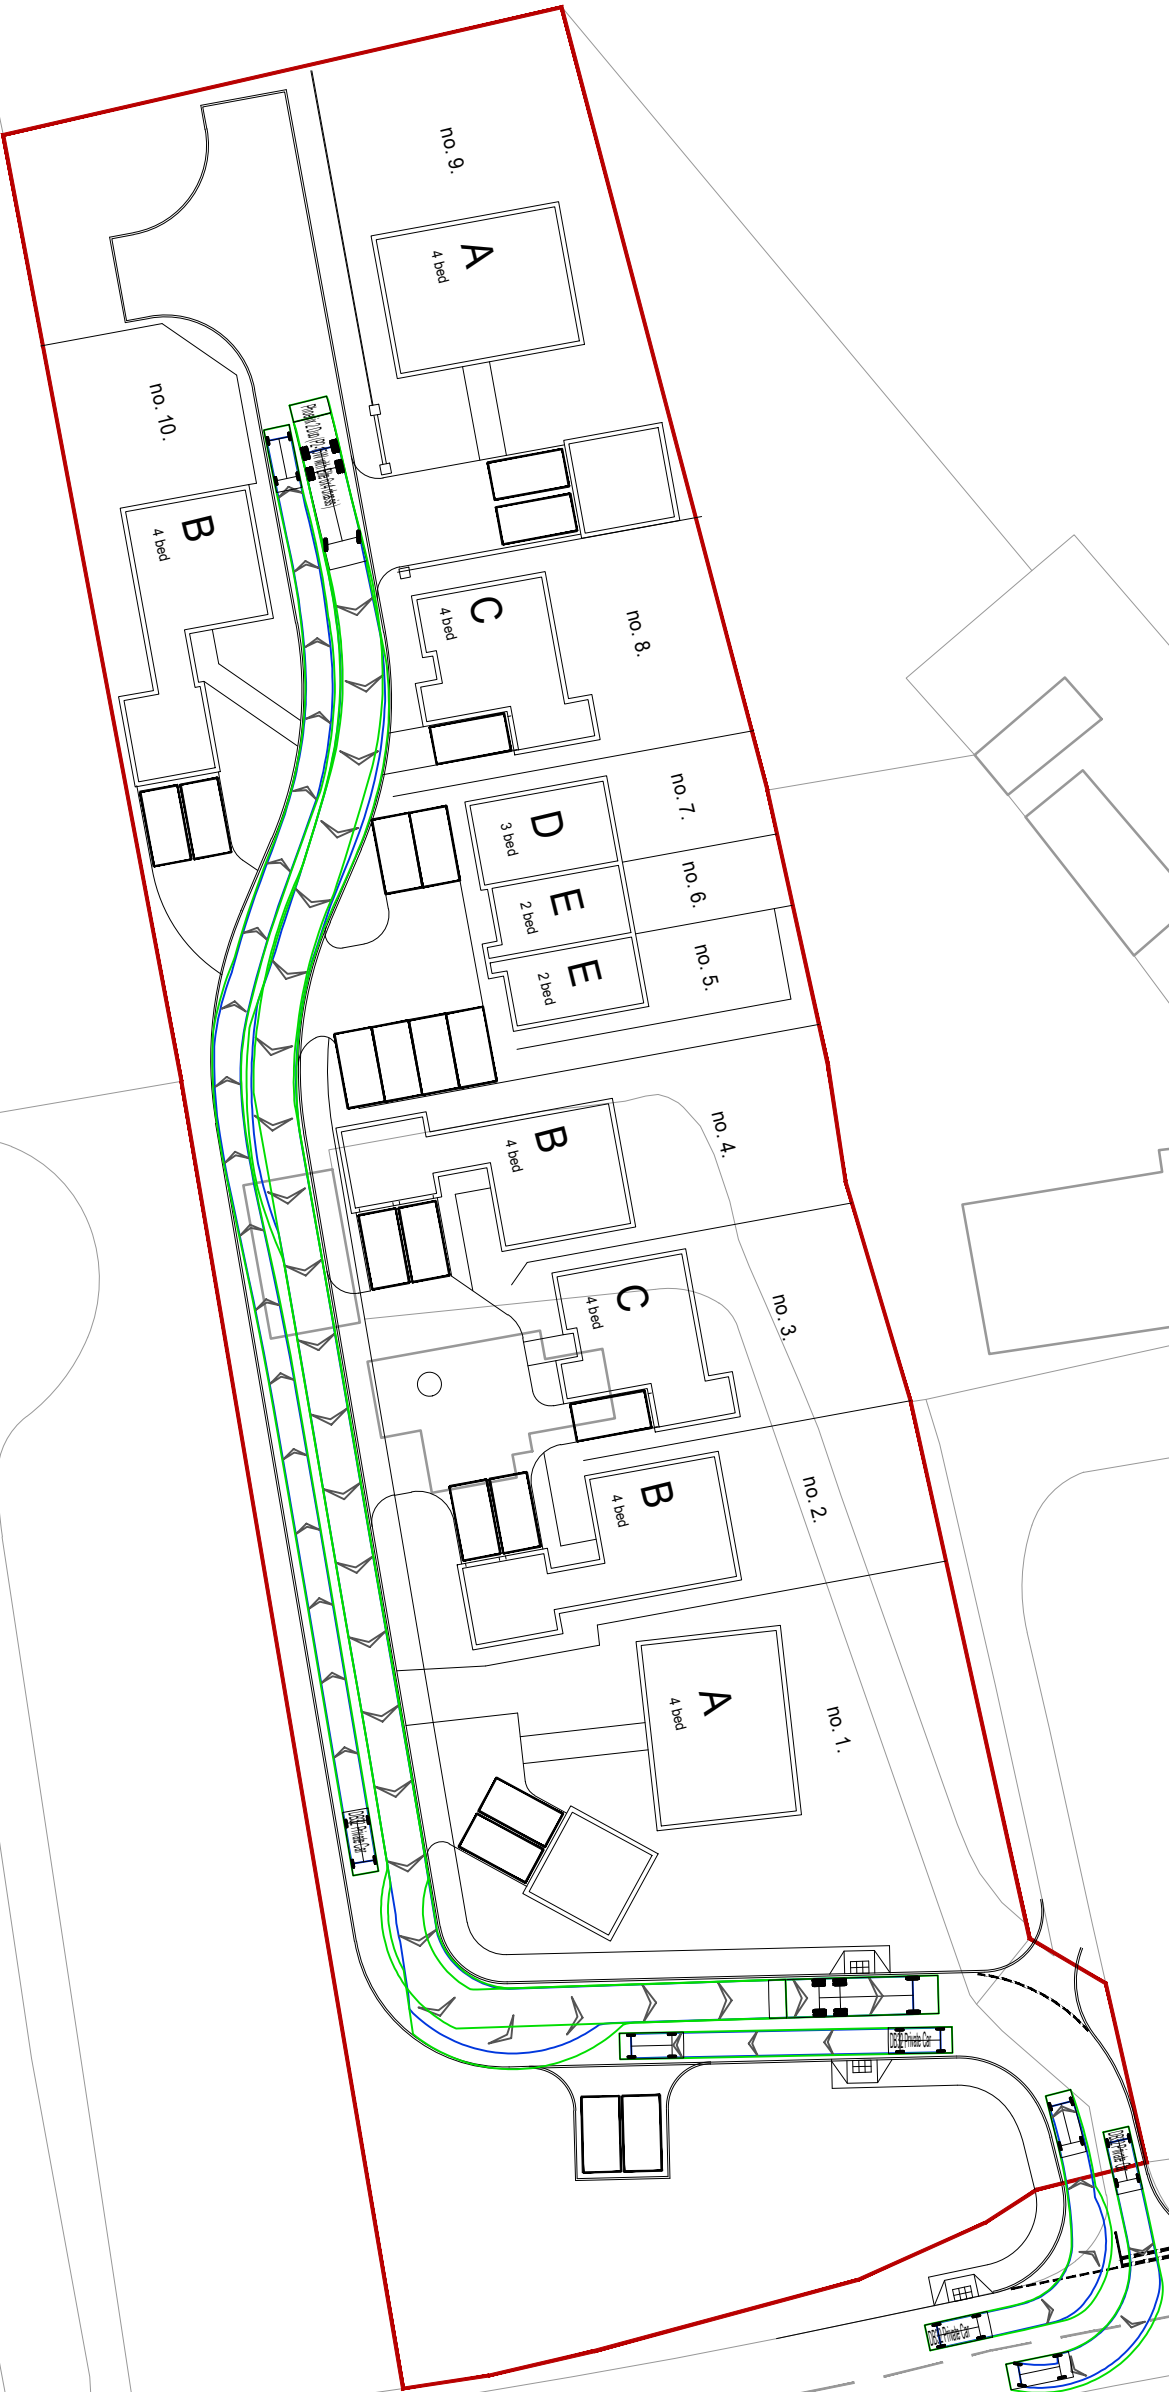


-LEGEND-

- Site Boundary
- Existing Road Markings

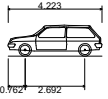

DB32 Private Car
Overall Length 4.223m
Overall Width 1.715m
Overall Body Height 1.392m
Min Body Ground Clearance 0.233m
Max Track Width 1.629m
Lock to lock time 4.00s
Kerb to Kerb Turning Radius 5.780m

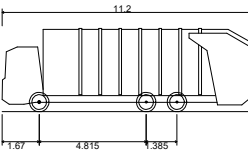

Phoenix 2 Duo (P2-15W with Elite 6x4 chassis)
Overall Length 11.200m
Overall Width 2.530m
Overall Body Height 2.530m
Min Body Ground Clearance 0.304m
Track Width 2.500m
Lock to lock time 4.00s
Kerb to Kerb Turning Radius 9.500m

RESIDUAL HAZARDS

In addition to the hazards/risks normally associated with the type of work detailed on this drawing, note the following:

It is assumed that all works will be carried out by a competent contractor working, where appropriate, to an approved risk assessment and method statement

This map is based on or reproduced from Ordnance Survey material with the permission of Ordnance Survey on behalf of the controller of Her Majesty's Stationary Office (c)
Crown Copyright. Licence Number: AL10037123
This drawing is based upon Ordnance Survey mapping
- RGP accept no liability for any inaccuracies with the data.



Transport Planning and Infrastructure Design Consultants
Suffe 2, West Barn, Horton Lane, Westergate, Chichester, PO20 3AF
Tel: 01243 210 418
www.rgp.co.uk

Client
Christine Hewitt

Project
Bexstone House, Barnham Road, Eastergate

Drawing Title
Internal Swept Path Analysis and Concurrent Car Movement

Scale	Drawn By	Checked By	Approved By	Rev.
1:200	SMO	ALB	PMR	
Date	Drawing No.			
May 2018	2018-4274-003			-