



Rev	Date	Revisions	Initials
A	27.04.18	Planning Application Submission.	PS

Section A-A

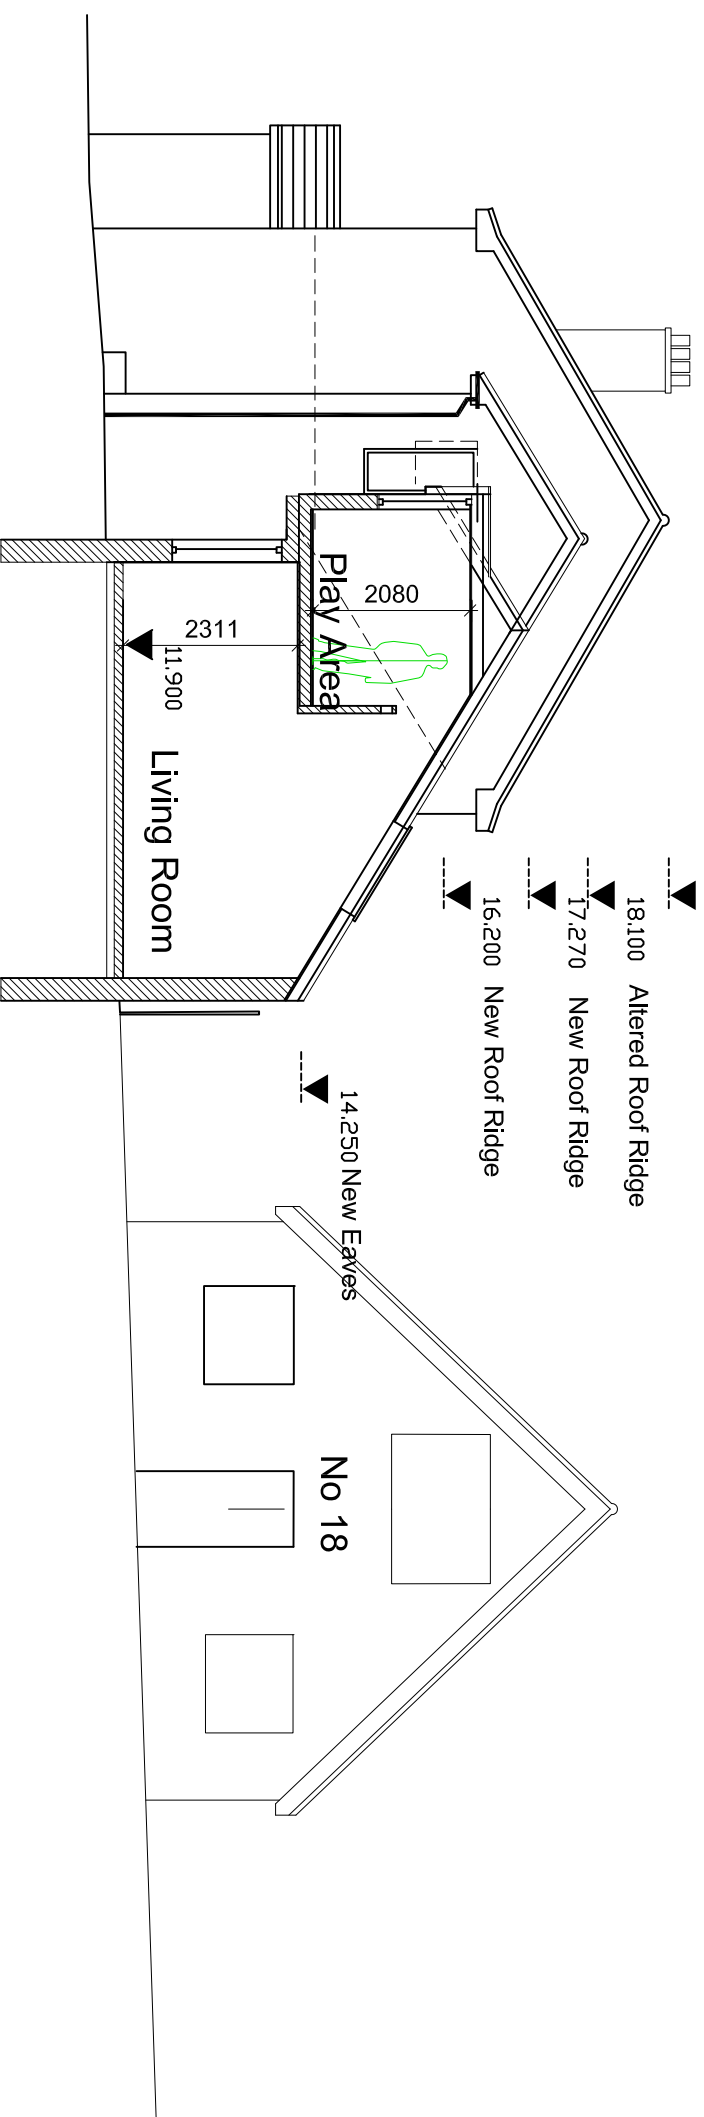

Section B-B

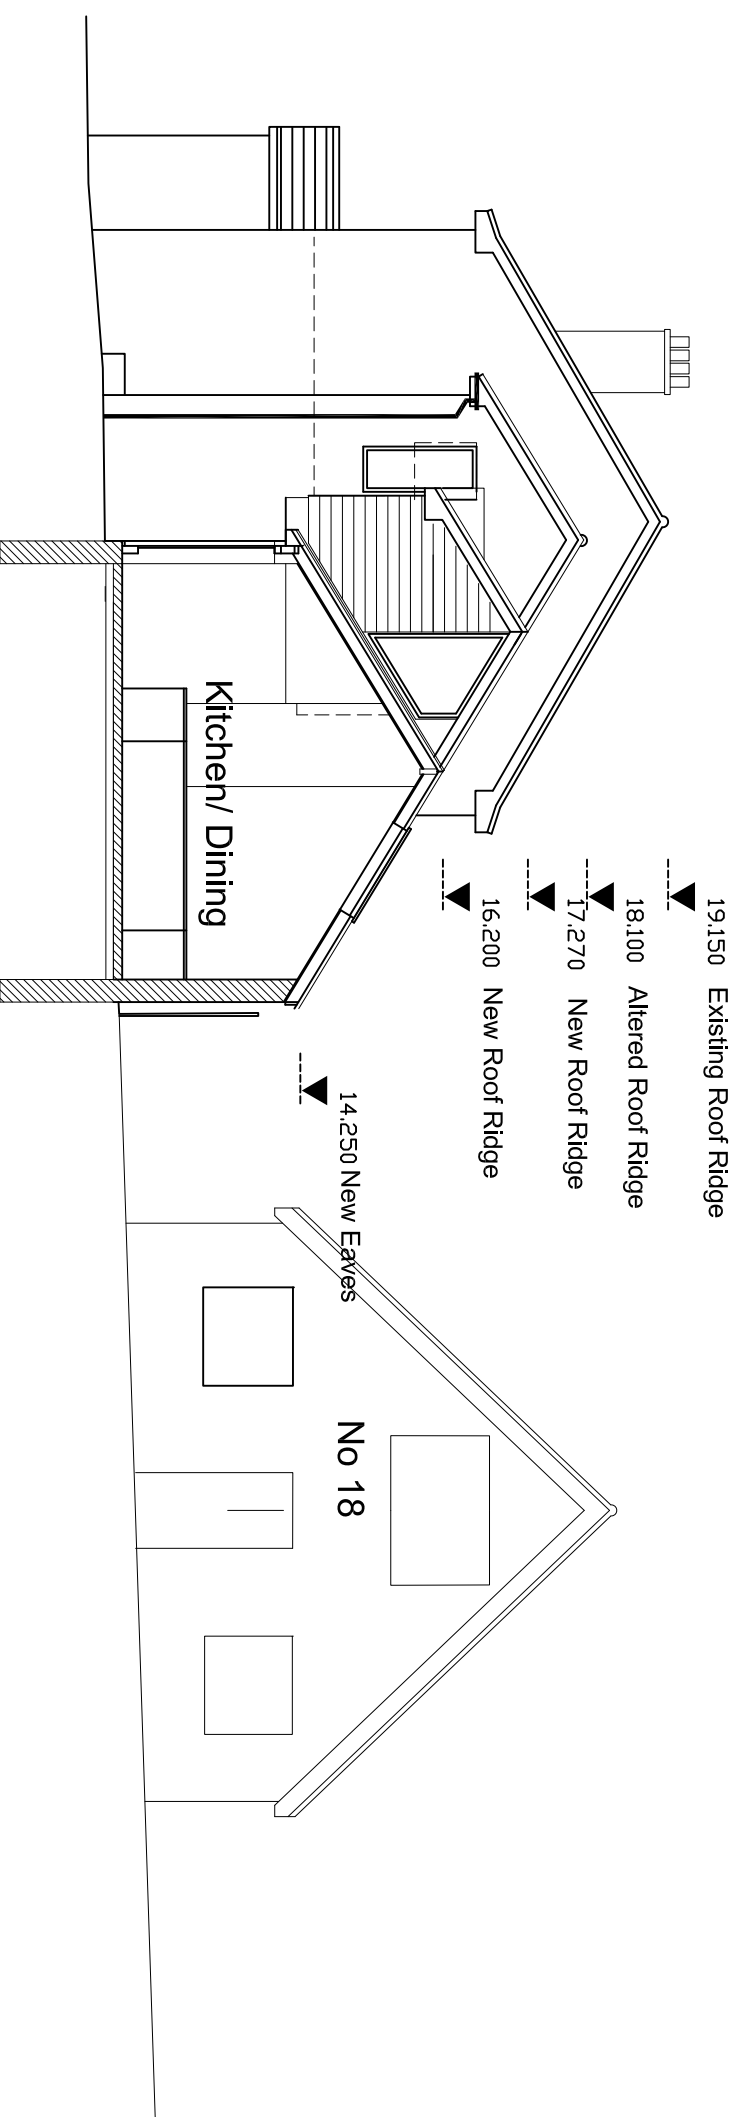

Rev	Date	Perissions	Initials
A	27.04.18	Planning Application Submission.	PS

Project	
Peter Stephens	
A R C H I T E C T U R E	
Lark Rise Honer Lane South Mundham	
Chichester West Sussex PO20 1LY	
Tel / Fax 01243 263719	

Project	
House Alterations	
2 Como	
Barnham Road	
Eastergate	

Drawing	
Proposed Arrangement	
Sections	

Date	March 2018	Checked
Drawn	PS	
Scale	1:100 @ A3	

CAD ref	
Model ref	
Script ref	
Pen ref	

Drawing No	
DP-106	rev A

DISTRICT COUNCIL EG/50/18/H