



Rev	Date	Revisions	Initials
A	05.03.18	Issued for Planning	PS

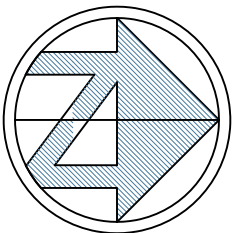

Site Location

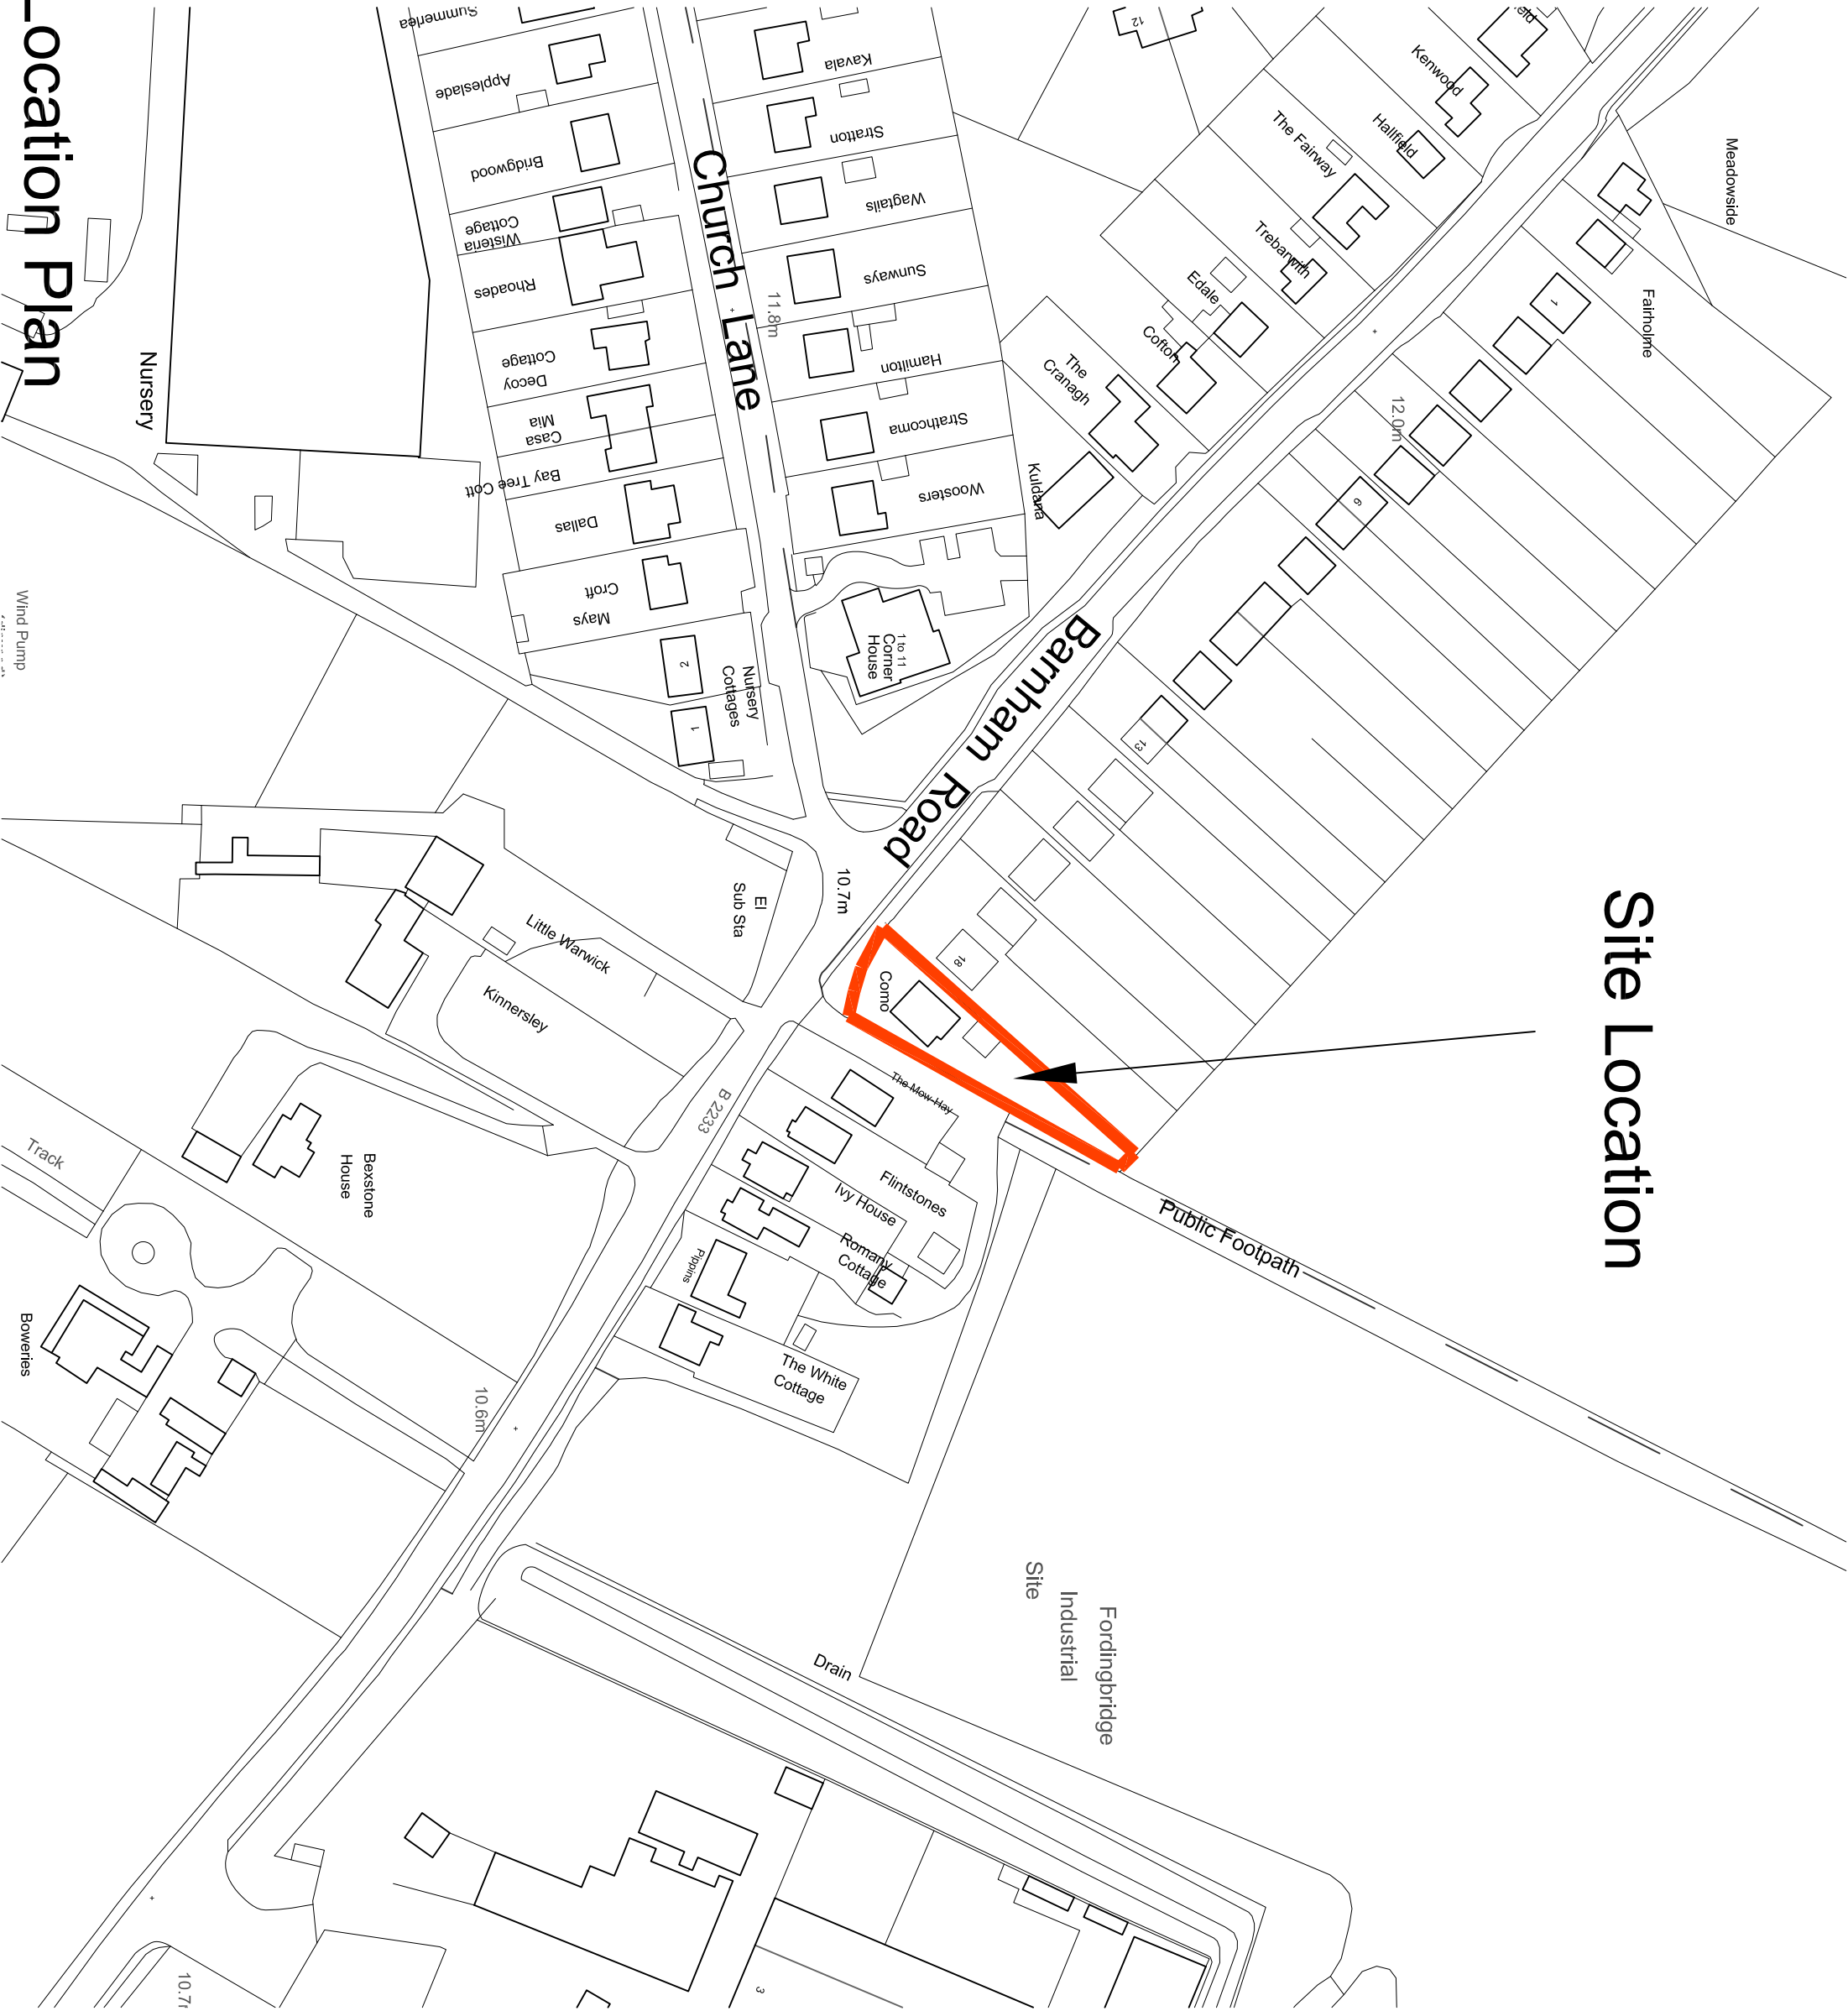

Location Plan

Wind Pump

Track

Boveries

10.7i

Project	
House Alterations	
2 Como	
Barnham Road	
Eastergate	
Drawing	
Location Plan	
Date March 2018	
Drawn PS	Cheeked
Scale 1:1250 @ A3	
CAD ref	
Model ref	
Script ref	
Pen ref	
Drawing No	rev A
DP-001	

Peter Stephens
ARCHITECTURE
Lark Rise Honer Lane South Mundham
Chichester West Sussex PO20 1LY
Tel / Fax 01243 263719