




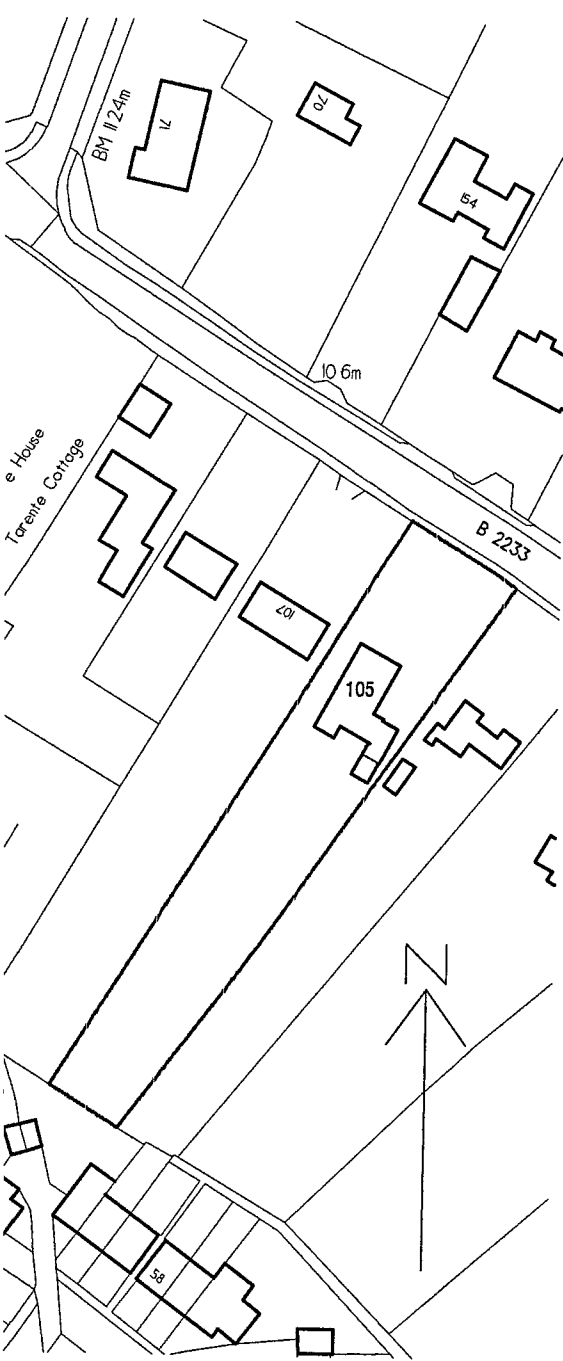


1/1250 scale PLAN

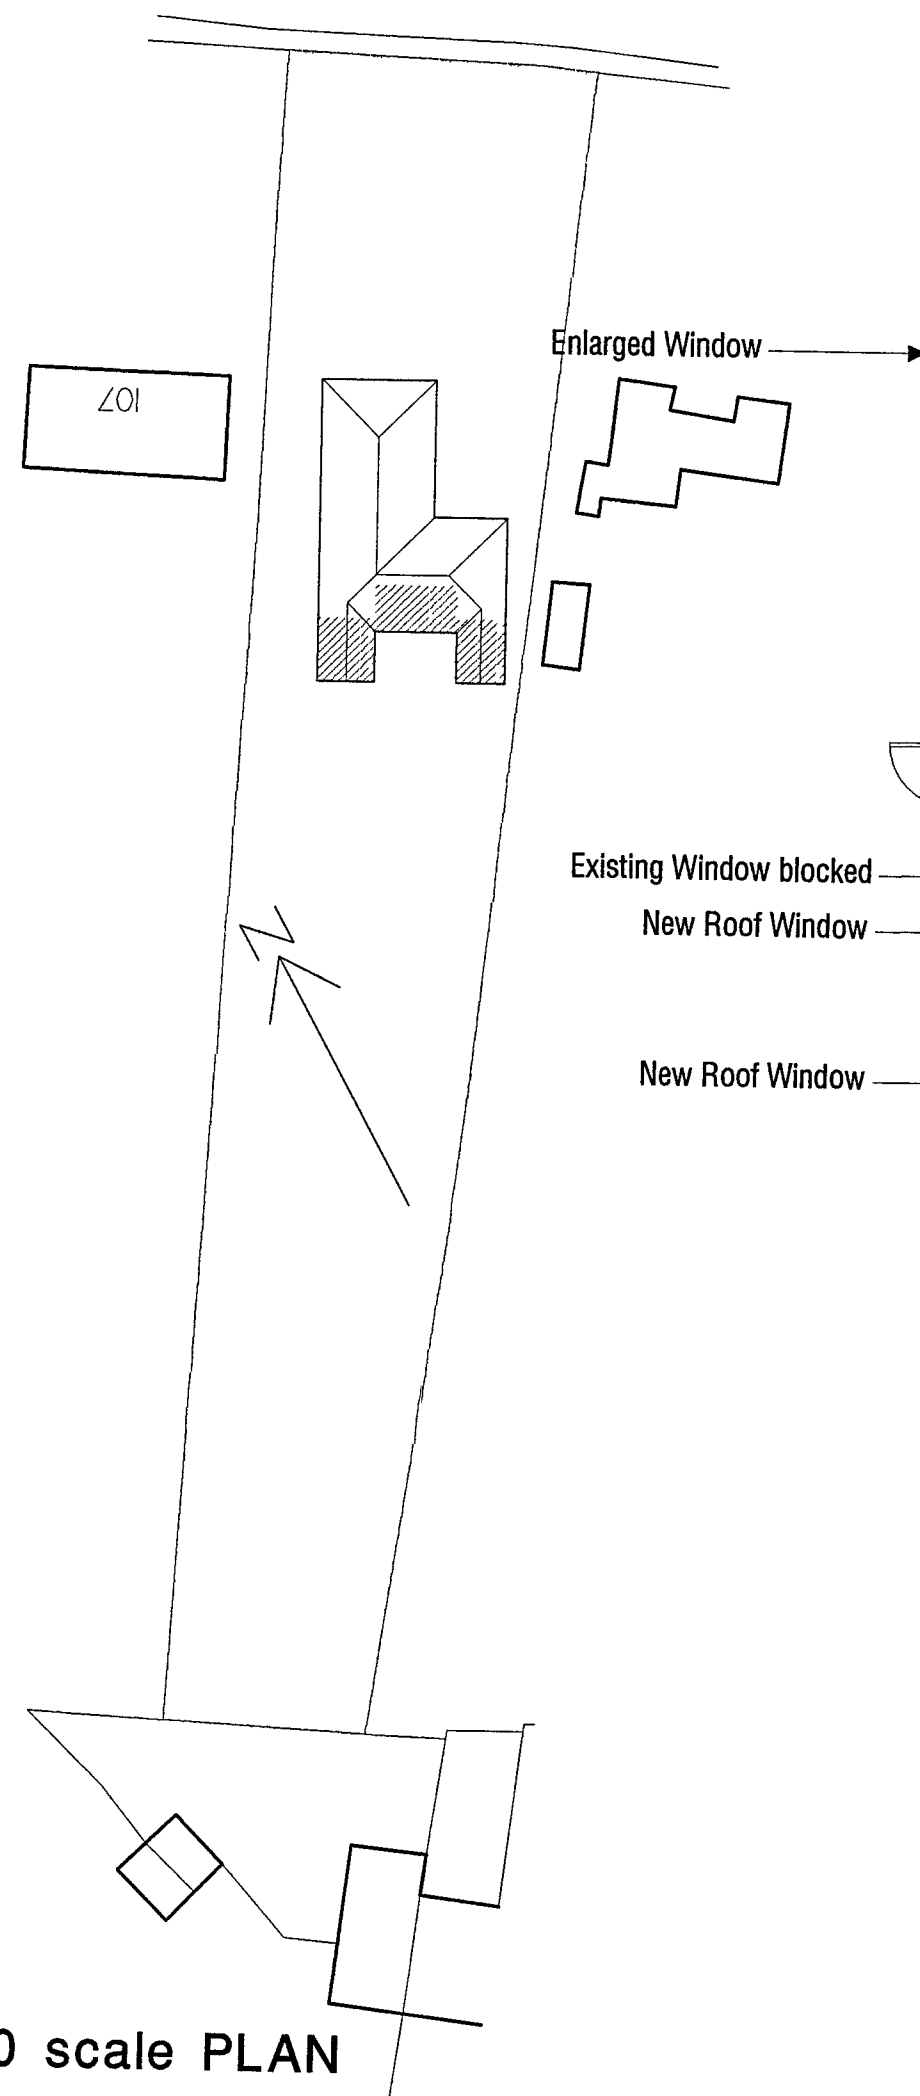


1/500 scale PLAN

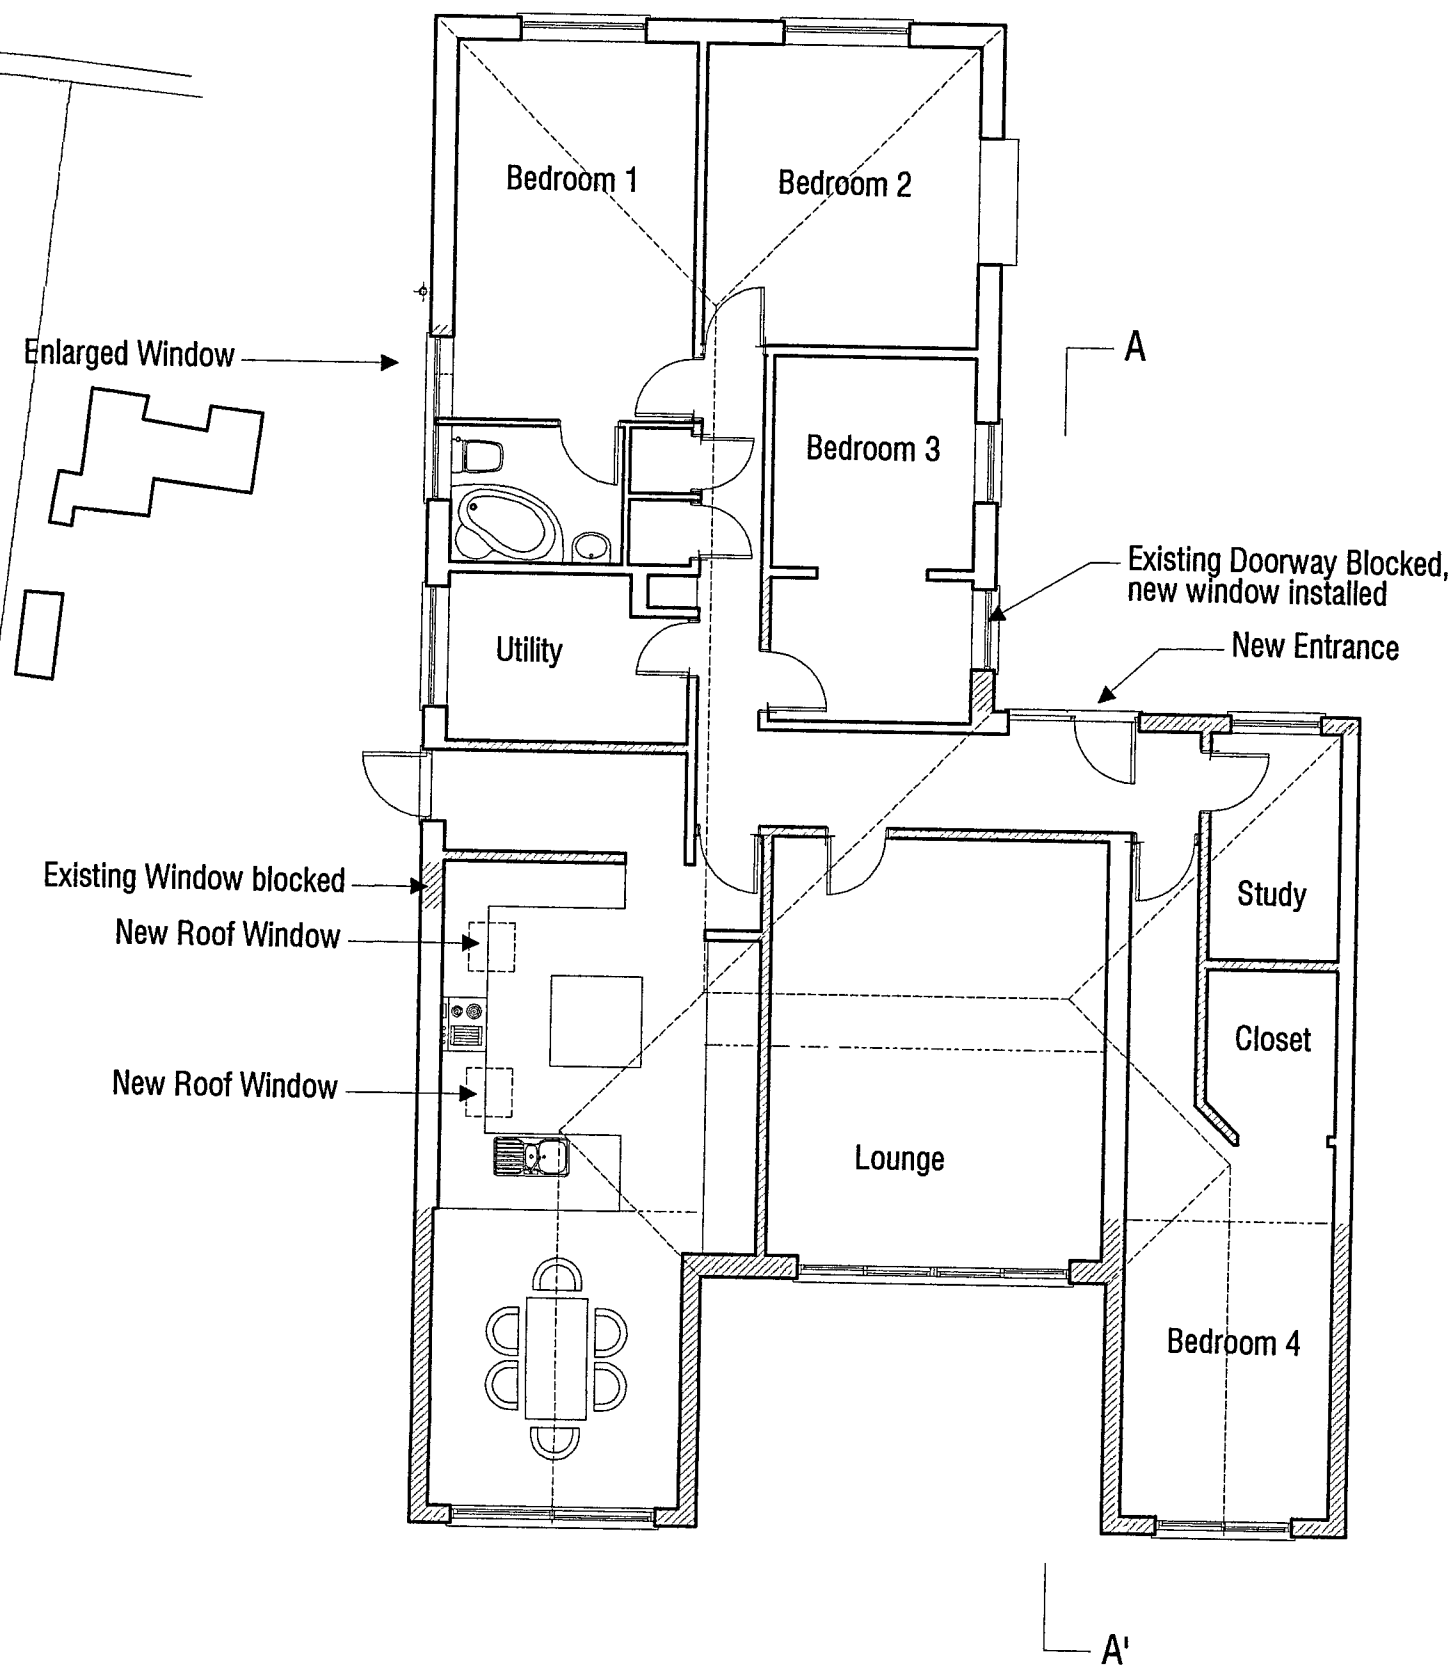


FLOOR PLAN As Proposed

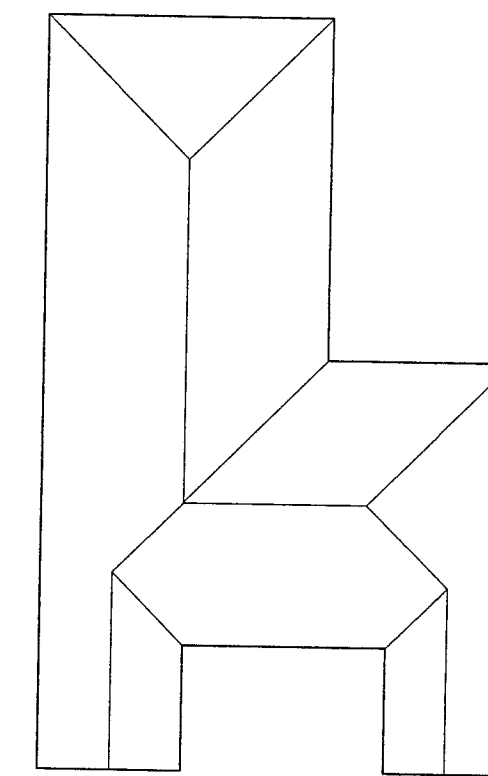


ROOF PLAN
As Proposed 1/200 scale

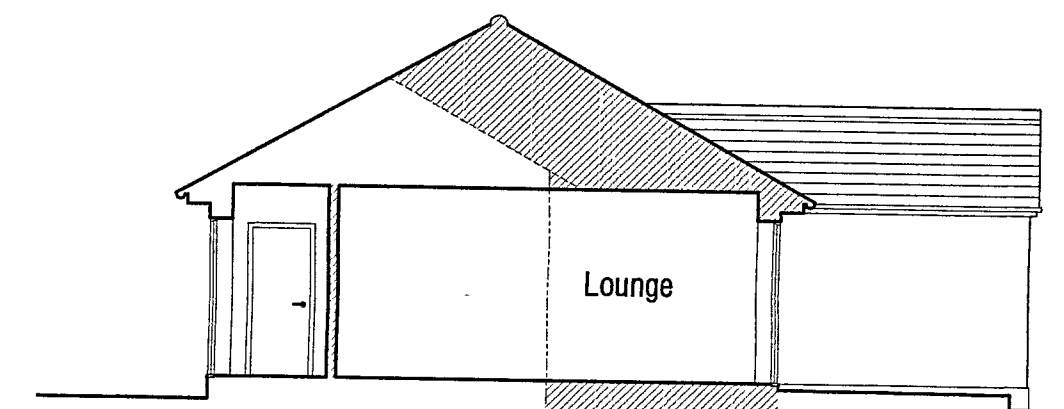


Section AA' - looking East

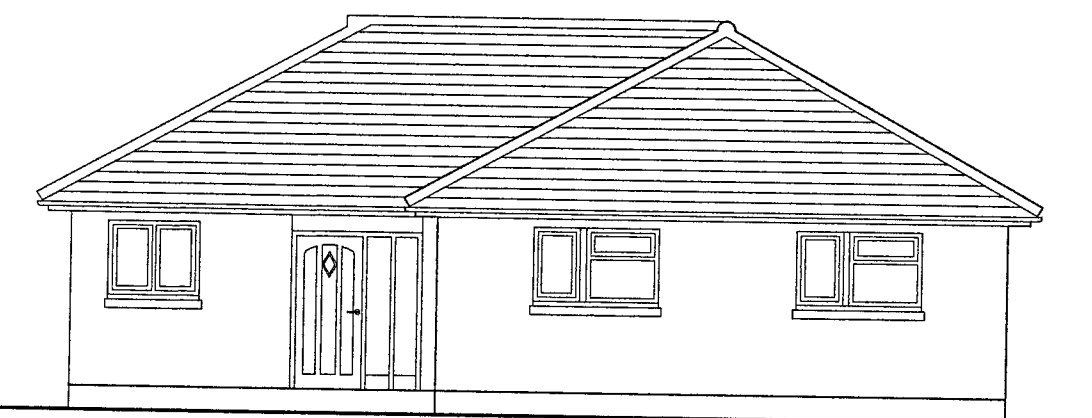


North Elevation As Proposed

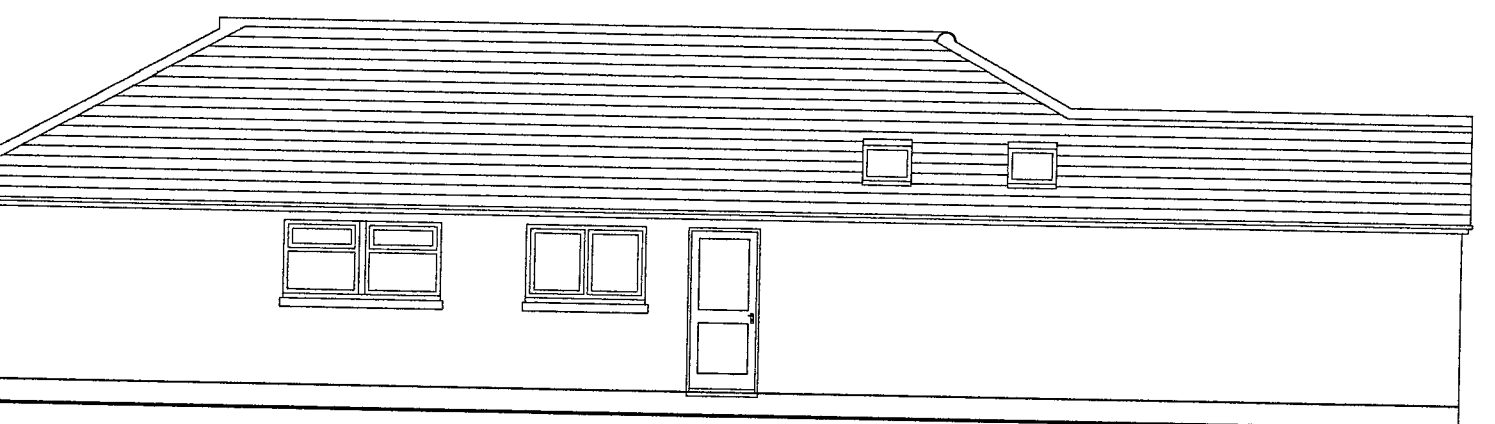

West Elevation As Proposed

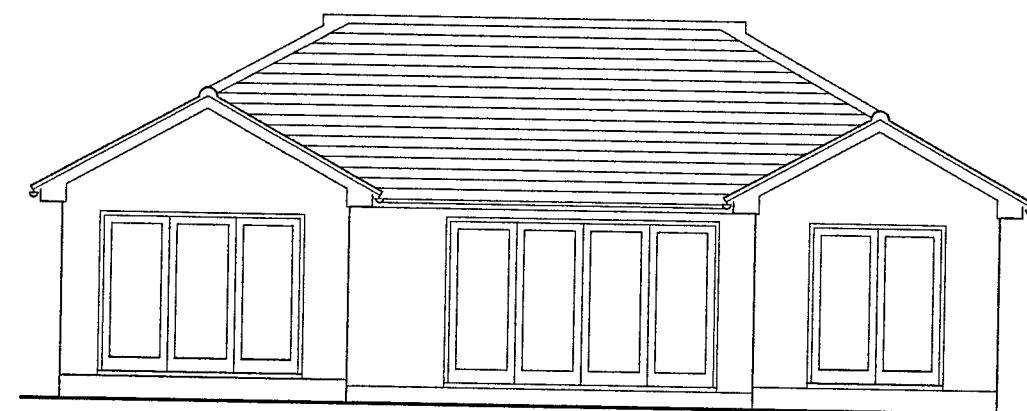

South Elevation As Proposed

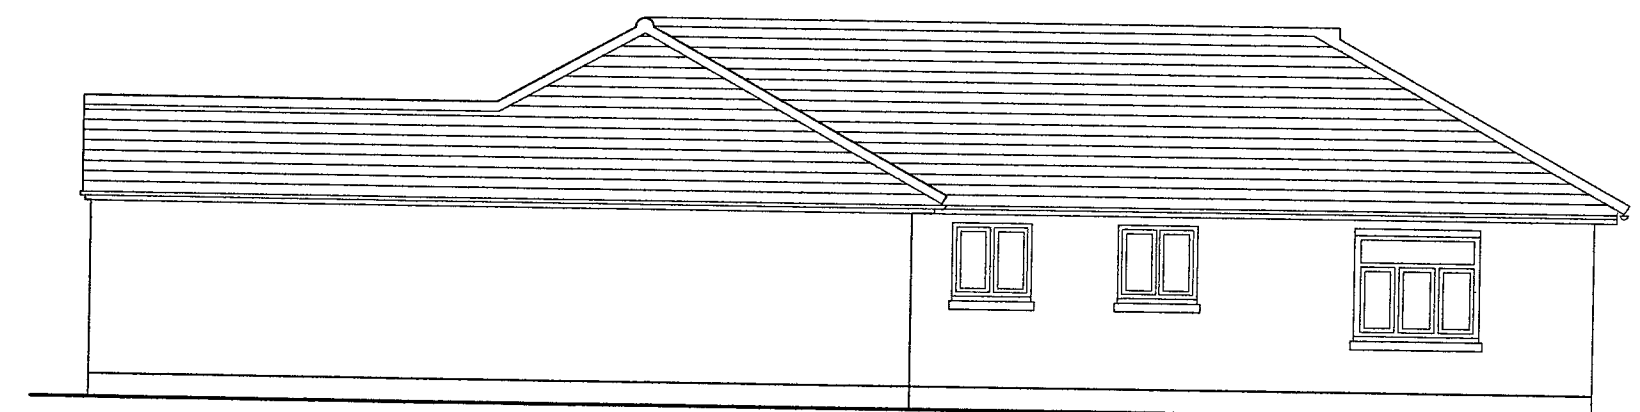

East Elevation As Proposed

