




ARUN DISTRICT COUNCIL				
No.	EG	S1	08	
RECEIVED				

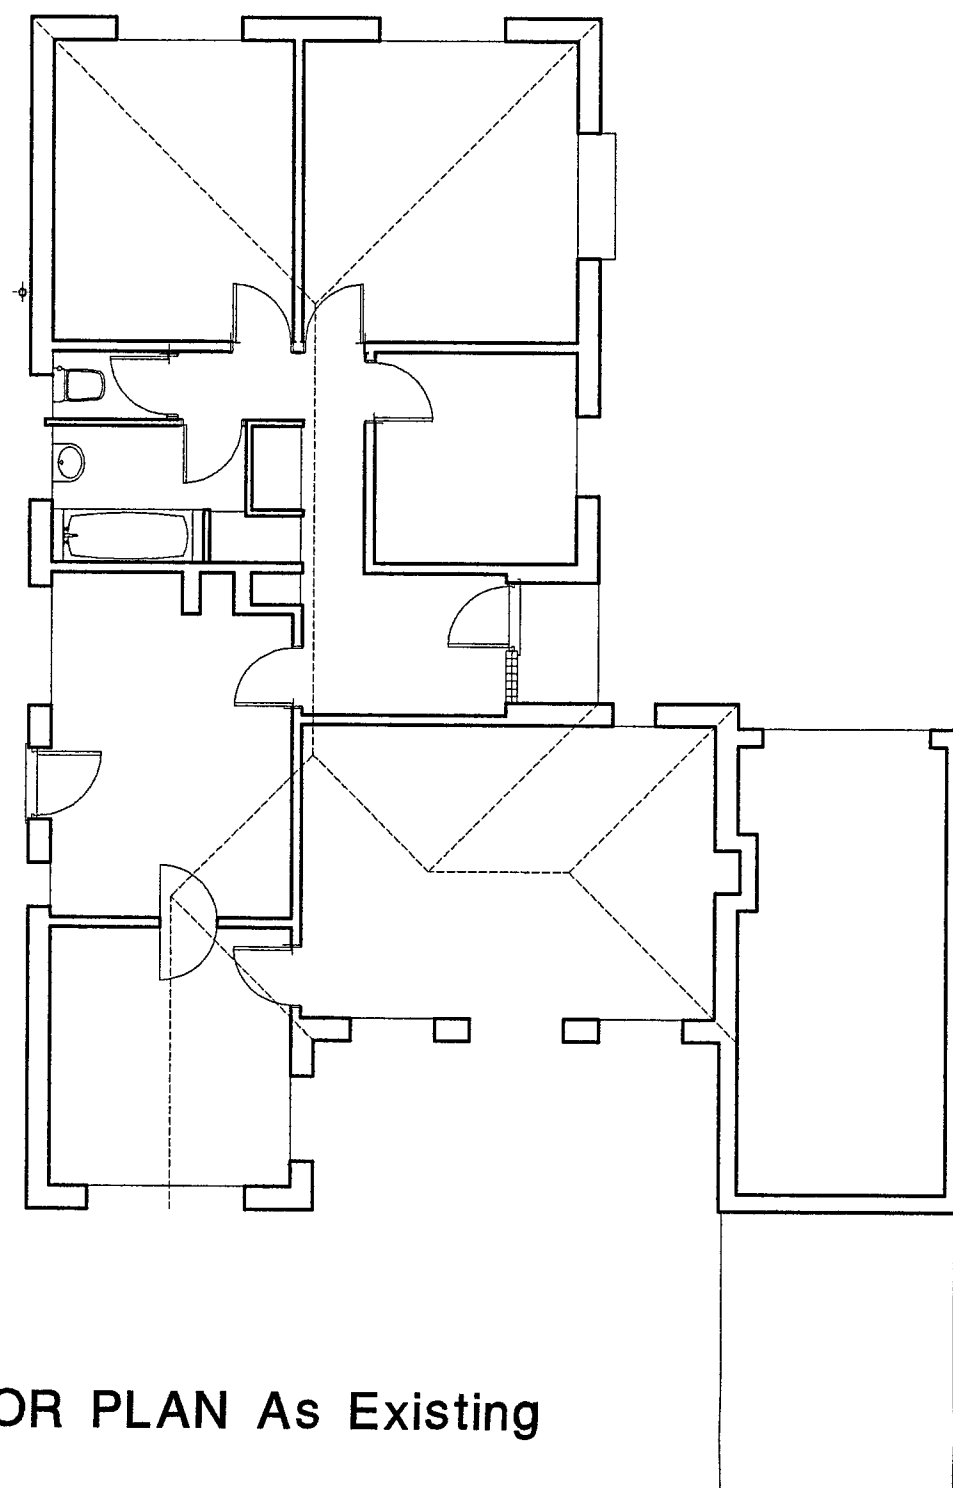


FLOOR PLAN As Existing

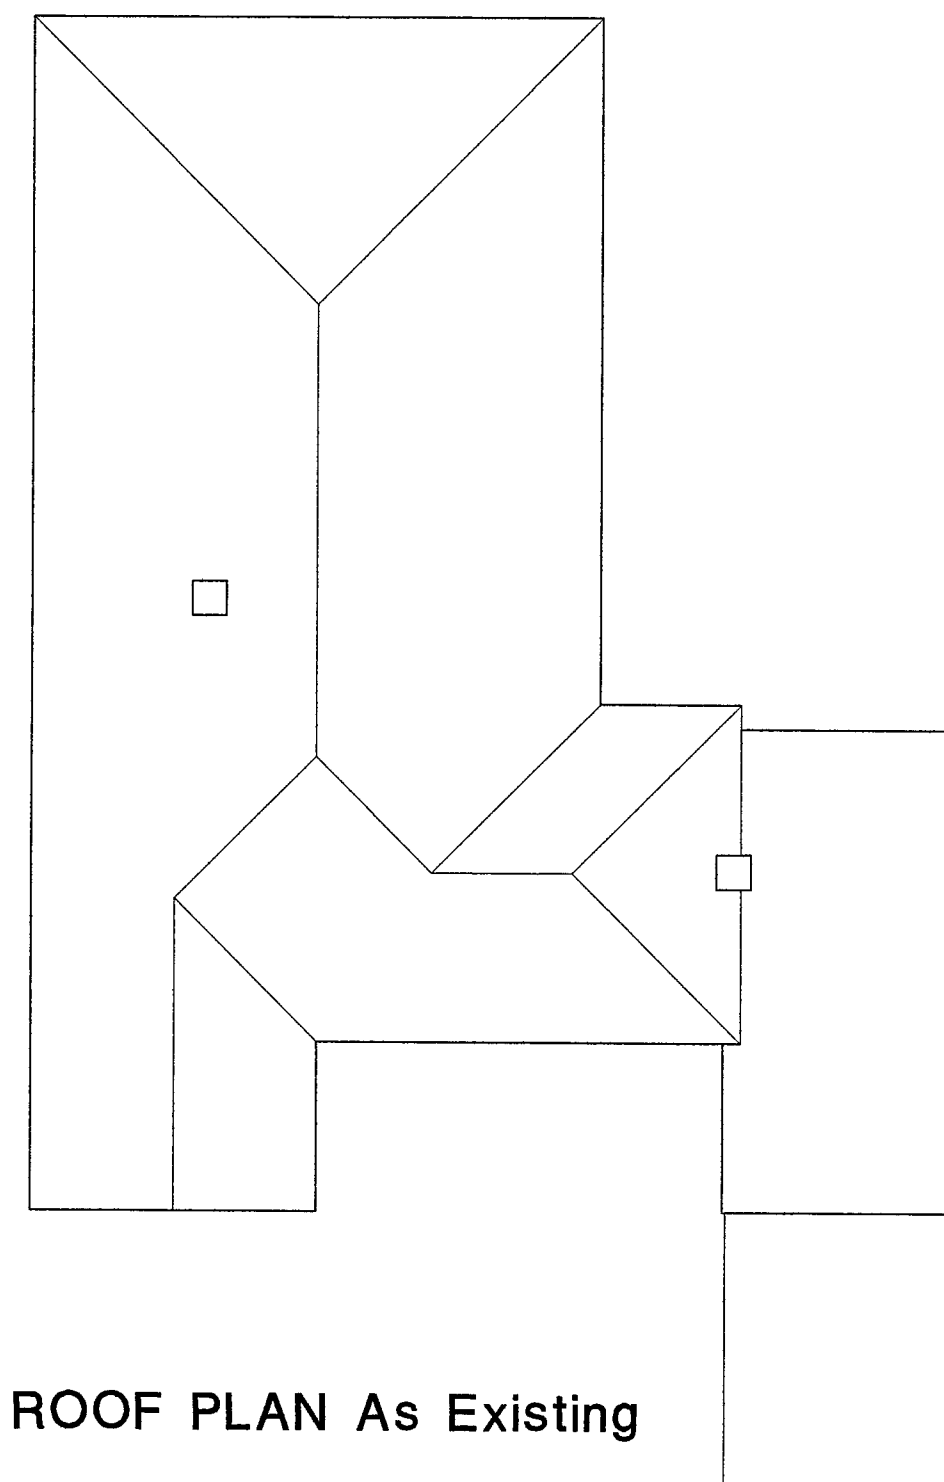

ROOF PLAN As Existing

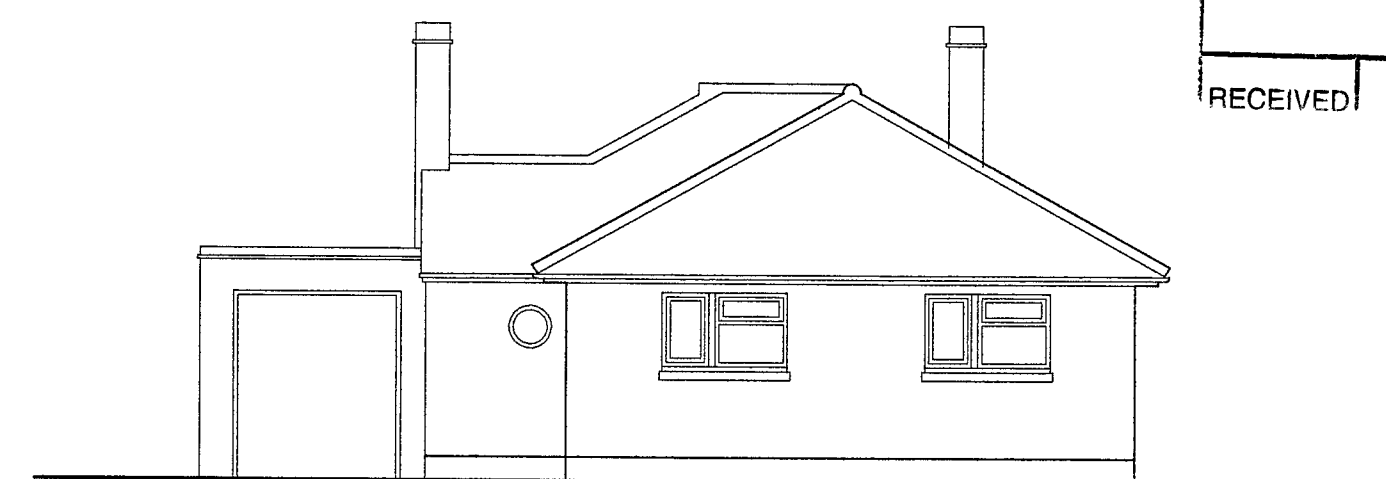


North Elevation

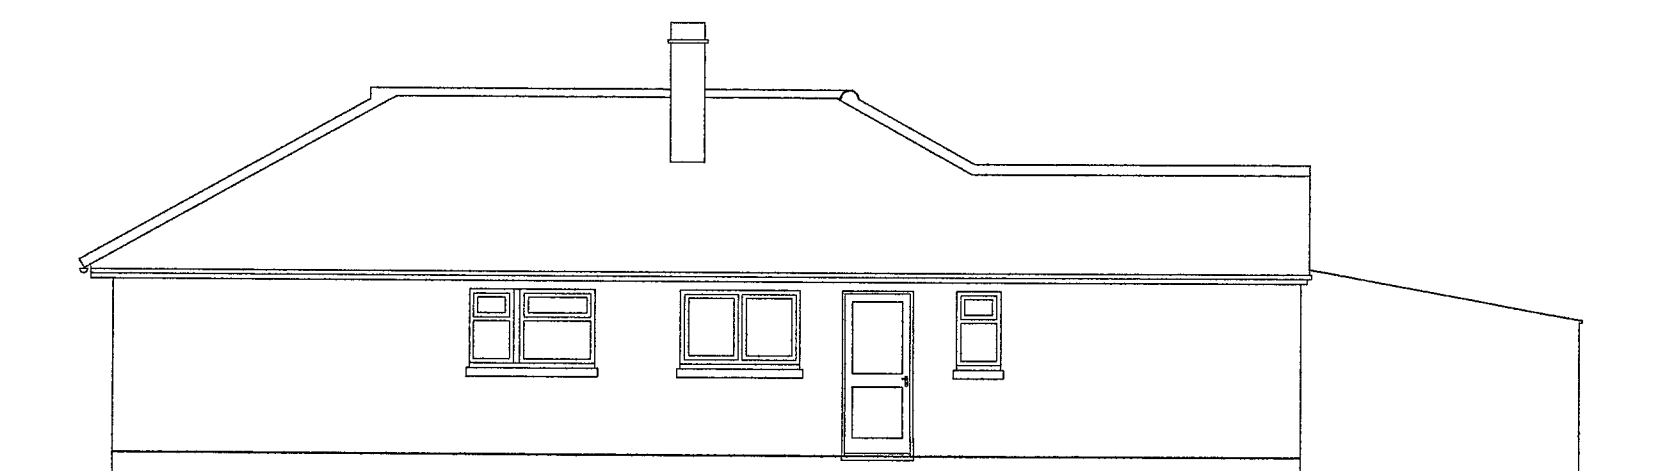

West Elevation



South Elevation

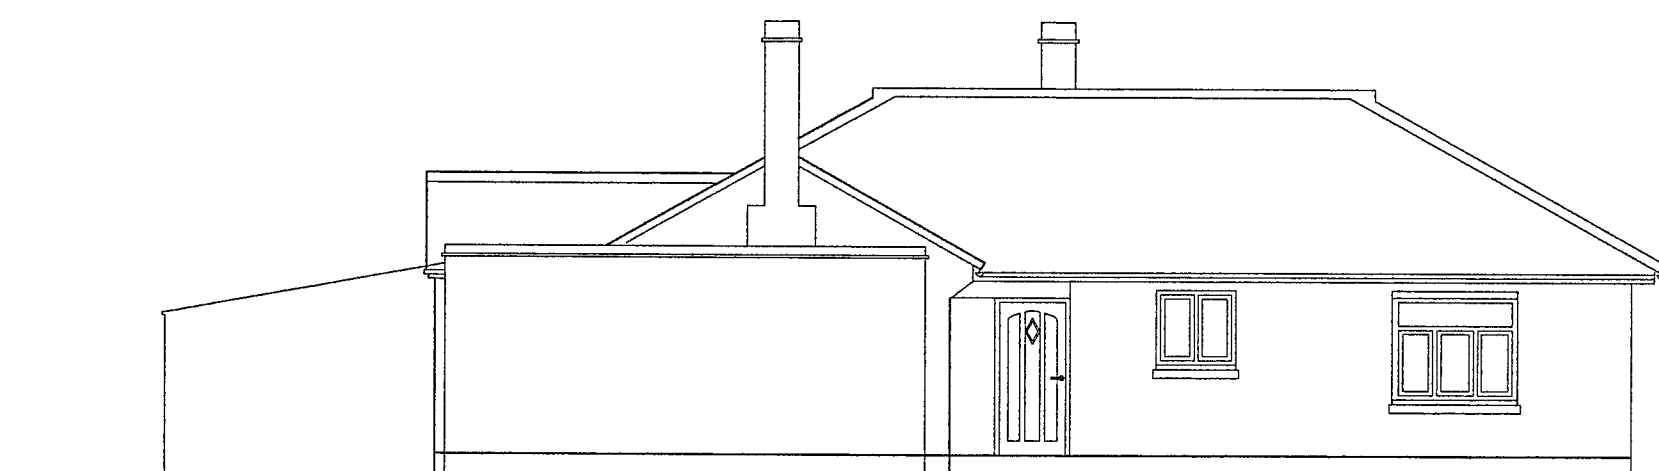

East Elevation

Walls - Orange Textured Flettons
Roof - Concrete Pantiles

1/100 scale

105 Barnham Road, Eastergate - Bungalow As Existing

Copyright © 2008
R.Brown
4 Norfolk Place
Littlehampton
Sussex BN17 5PD
tel: 01-903-713747