


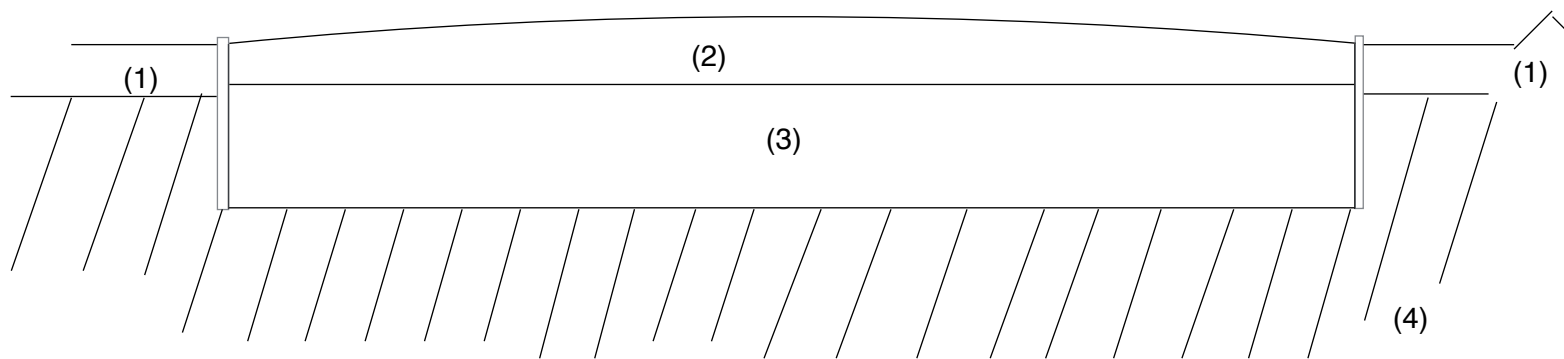

Notes.

1. Not to scale
2. Ground is free draining and extremely hard hoggin (4) from 300mm deep onwards.
3. Topsoil (1) is stoney and free draining.
4. A raised granite set gravel trap will be constructed where drive meets road.
5. Sub base (3) will be 400mm clean crushed hardcore.
6. Top surface (2) will be MOT Type 1, 200mm thick. Rolled with slight camber.
7. Width 3.25 metres for whole length with two passing places.
8. 6" timber edge whole length to retain gravel.

Mr Peter Hake
Project; Gravel driveway
Stoneyfield Nursery PO20 3SL
17/7/18

ADC Planning Reference
EG/22/17/PL