


Tarmac from road to gravel trap

Eastergate Lane

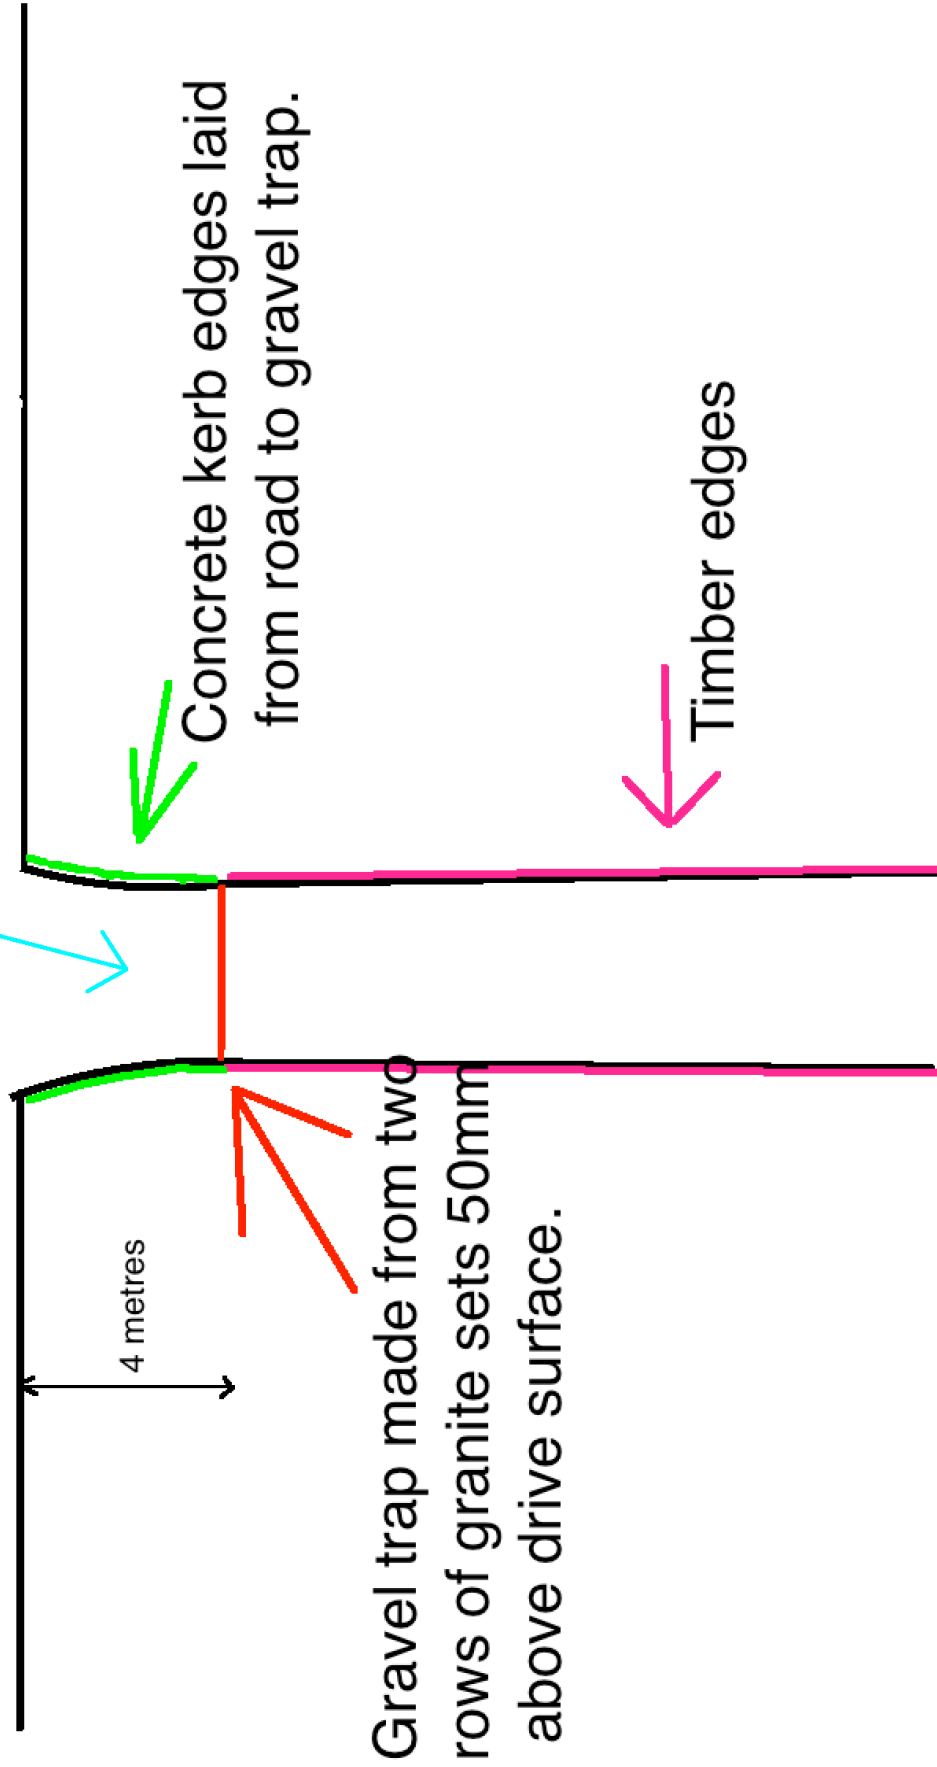

New drive

Stoneyfield Nursery new drive.
Detail of junction to Eastergate Lane
Ref; EG/22/17/PL