N

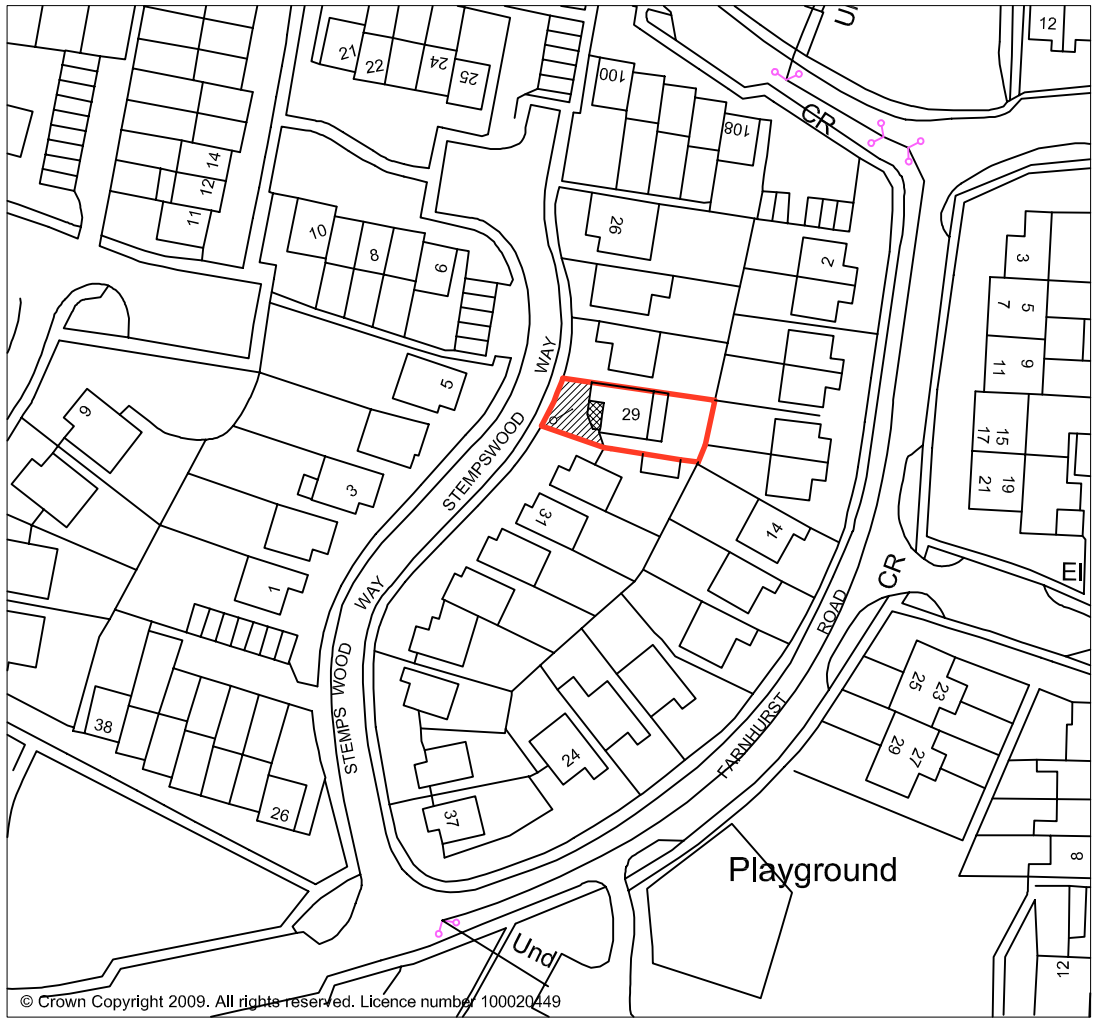

Location Plan

Scale 1:1250

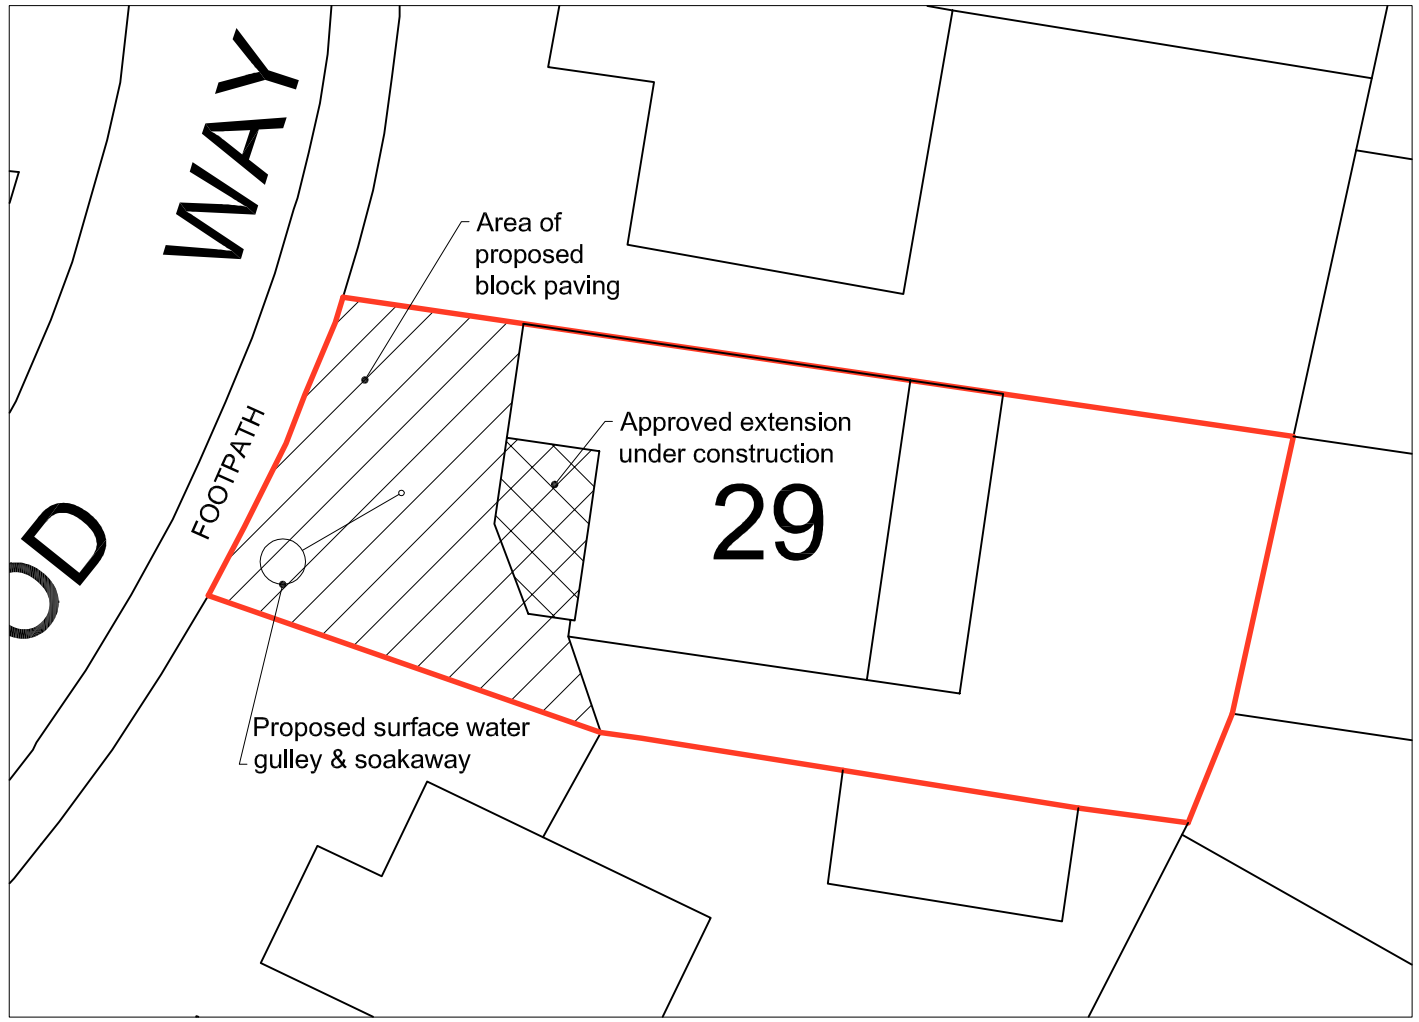

Block Plan

Scale 1:200

Rev:	Description:	Date:
C	North arrow added -	21/07/10
B	Proposed paved area indicated, block plan changed to 1:200 scale	16/07/10
A	Extension reduced, b'dry indicated -	08/12/09

HORIZON DESIGN

Horizon Design Ltd
34 Railway Approach
Worthing
West Sussex, BN11 1UR
T: 01903 205868
E: Info@horizon-design.co.uk
W: www.horizon-design.co.uk

Client:
Mr & Mrs Gall

Project:
Front Extension to:
29 Stempswood Way
Barnham
West Sussex
PO22 0LA

Drawing title:
Location & Block Plan

Scale:
1:1250 & 1:200 @ A3

Date: 30/11/09

Drawn: KWF

Drawing number: 2456-02

Revision: C

ARUN DISTRICT COUNCIL EG/53/10/