


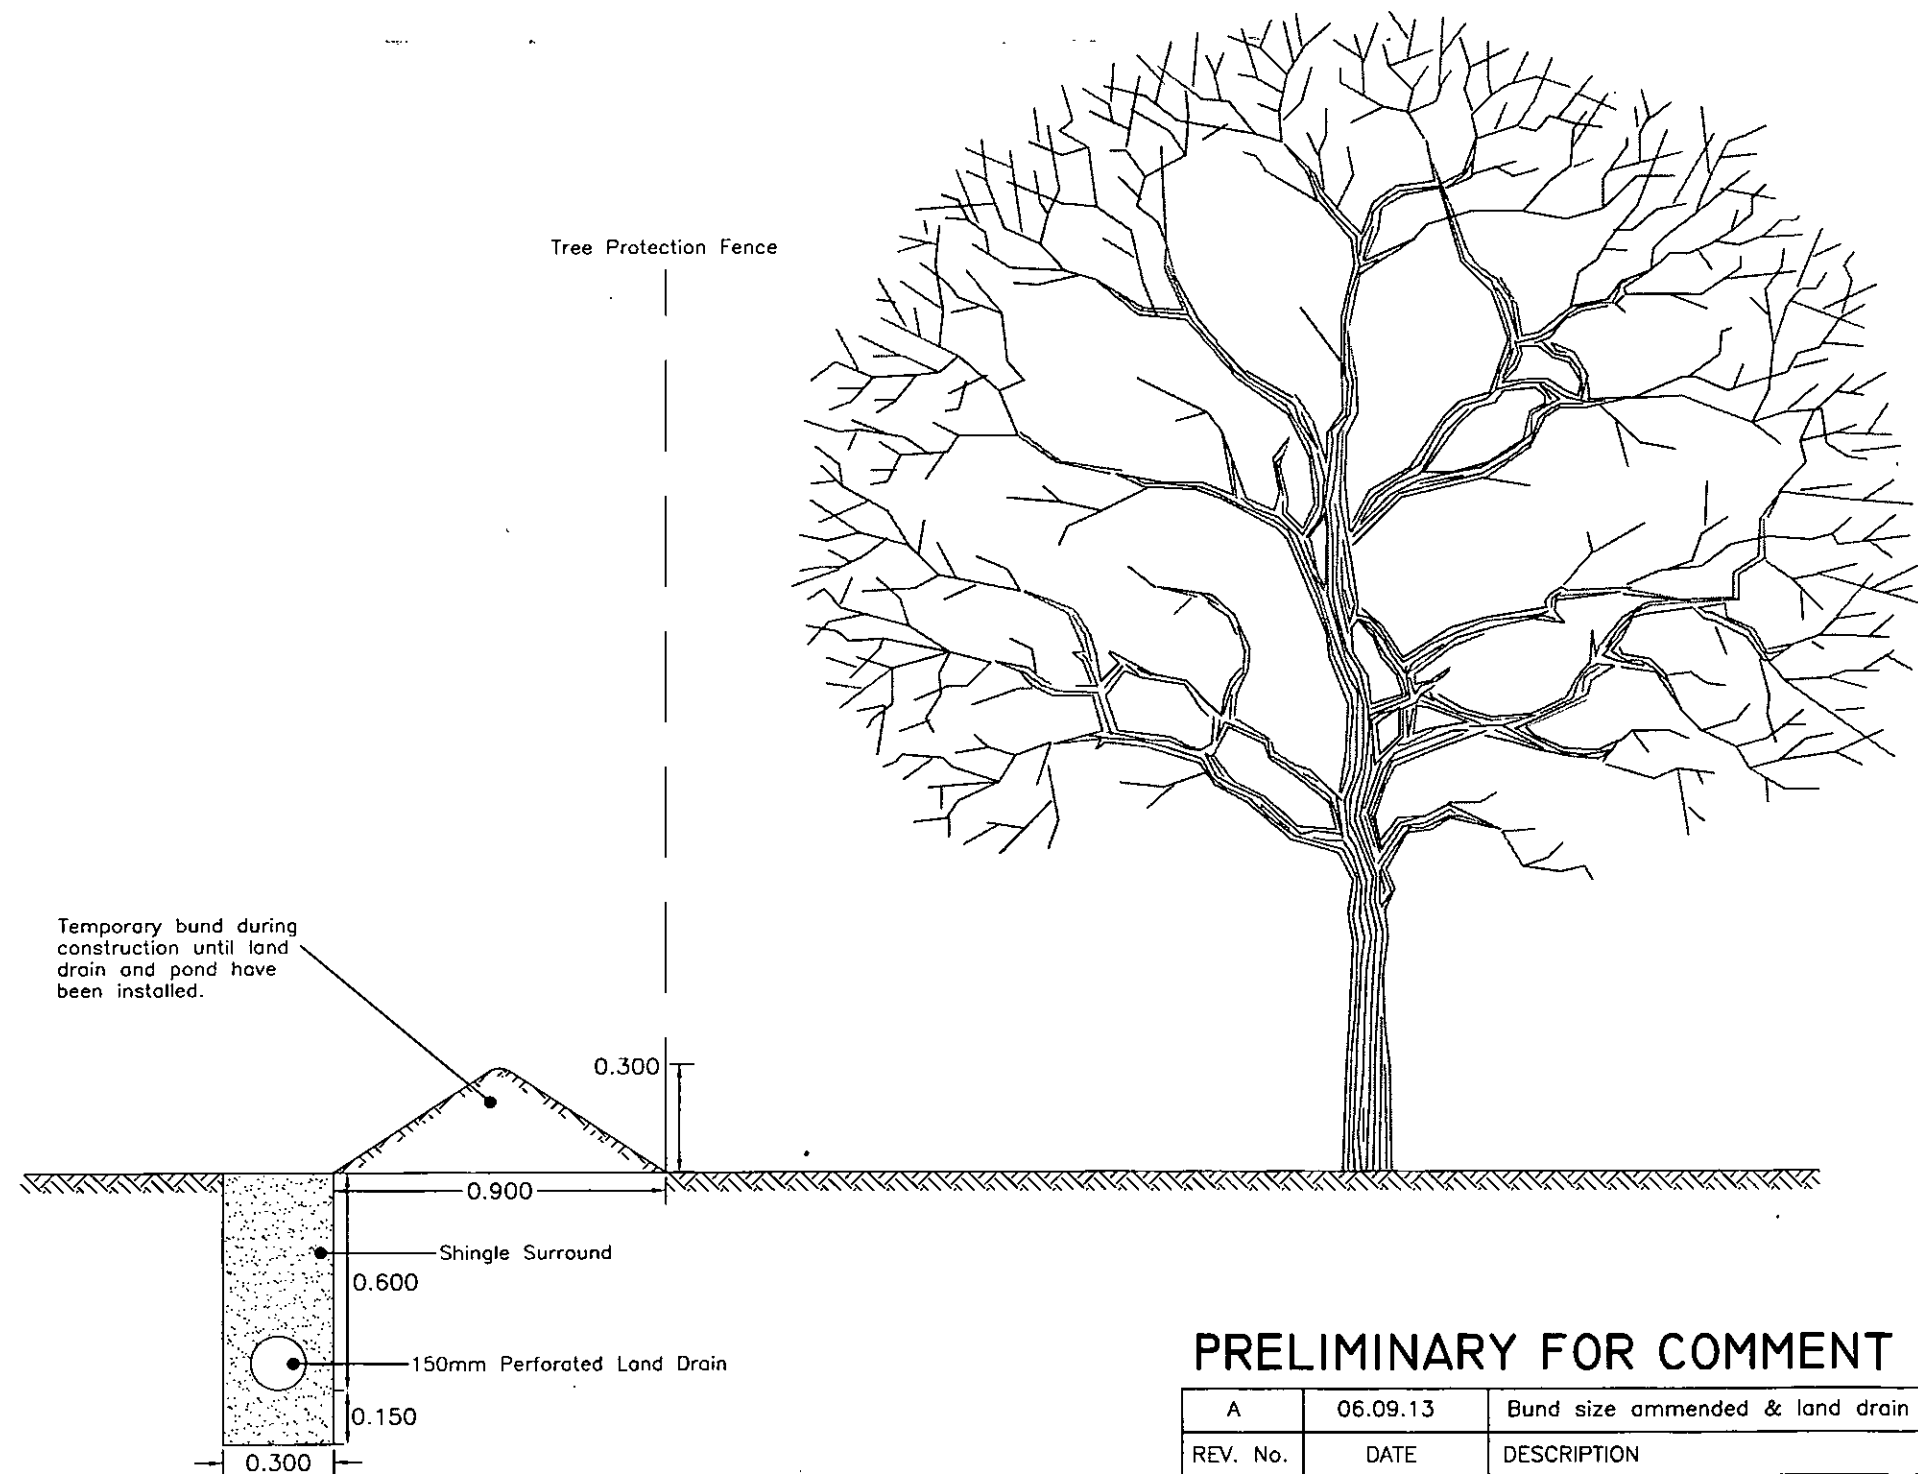

PRELIMINARY FOR COMMENT ONLY

REV. No.	A	06.09.13	Bund size ammended & land drain moved to suit.	JOK
Client	Space to live	David Wilson Homes	MJA CONSULTING CIVIL AND STRUCTURAL ENGINEERS Monarch House, Barton Lane, Abingdon, Oxon, OX14 3NB Tel: 01235 555173 Fax: 01235 523226 	
Project	Brooks Nursery	Barnham		
Title	Boundary Bund	Construction Detail	Scale 1:20@A3	Date Sept 13
	Checked	KTG	Drawn	JOK
			Drawing No.	Rev
			4482:20	A