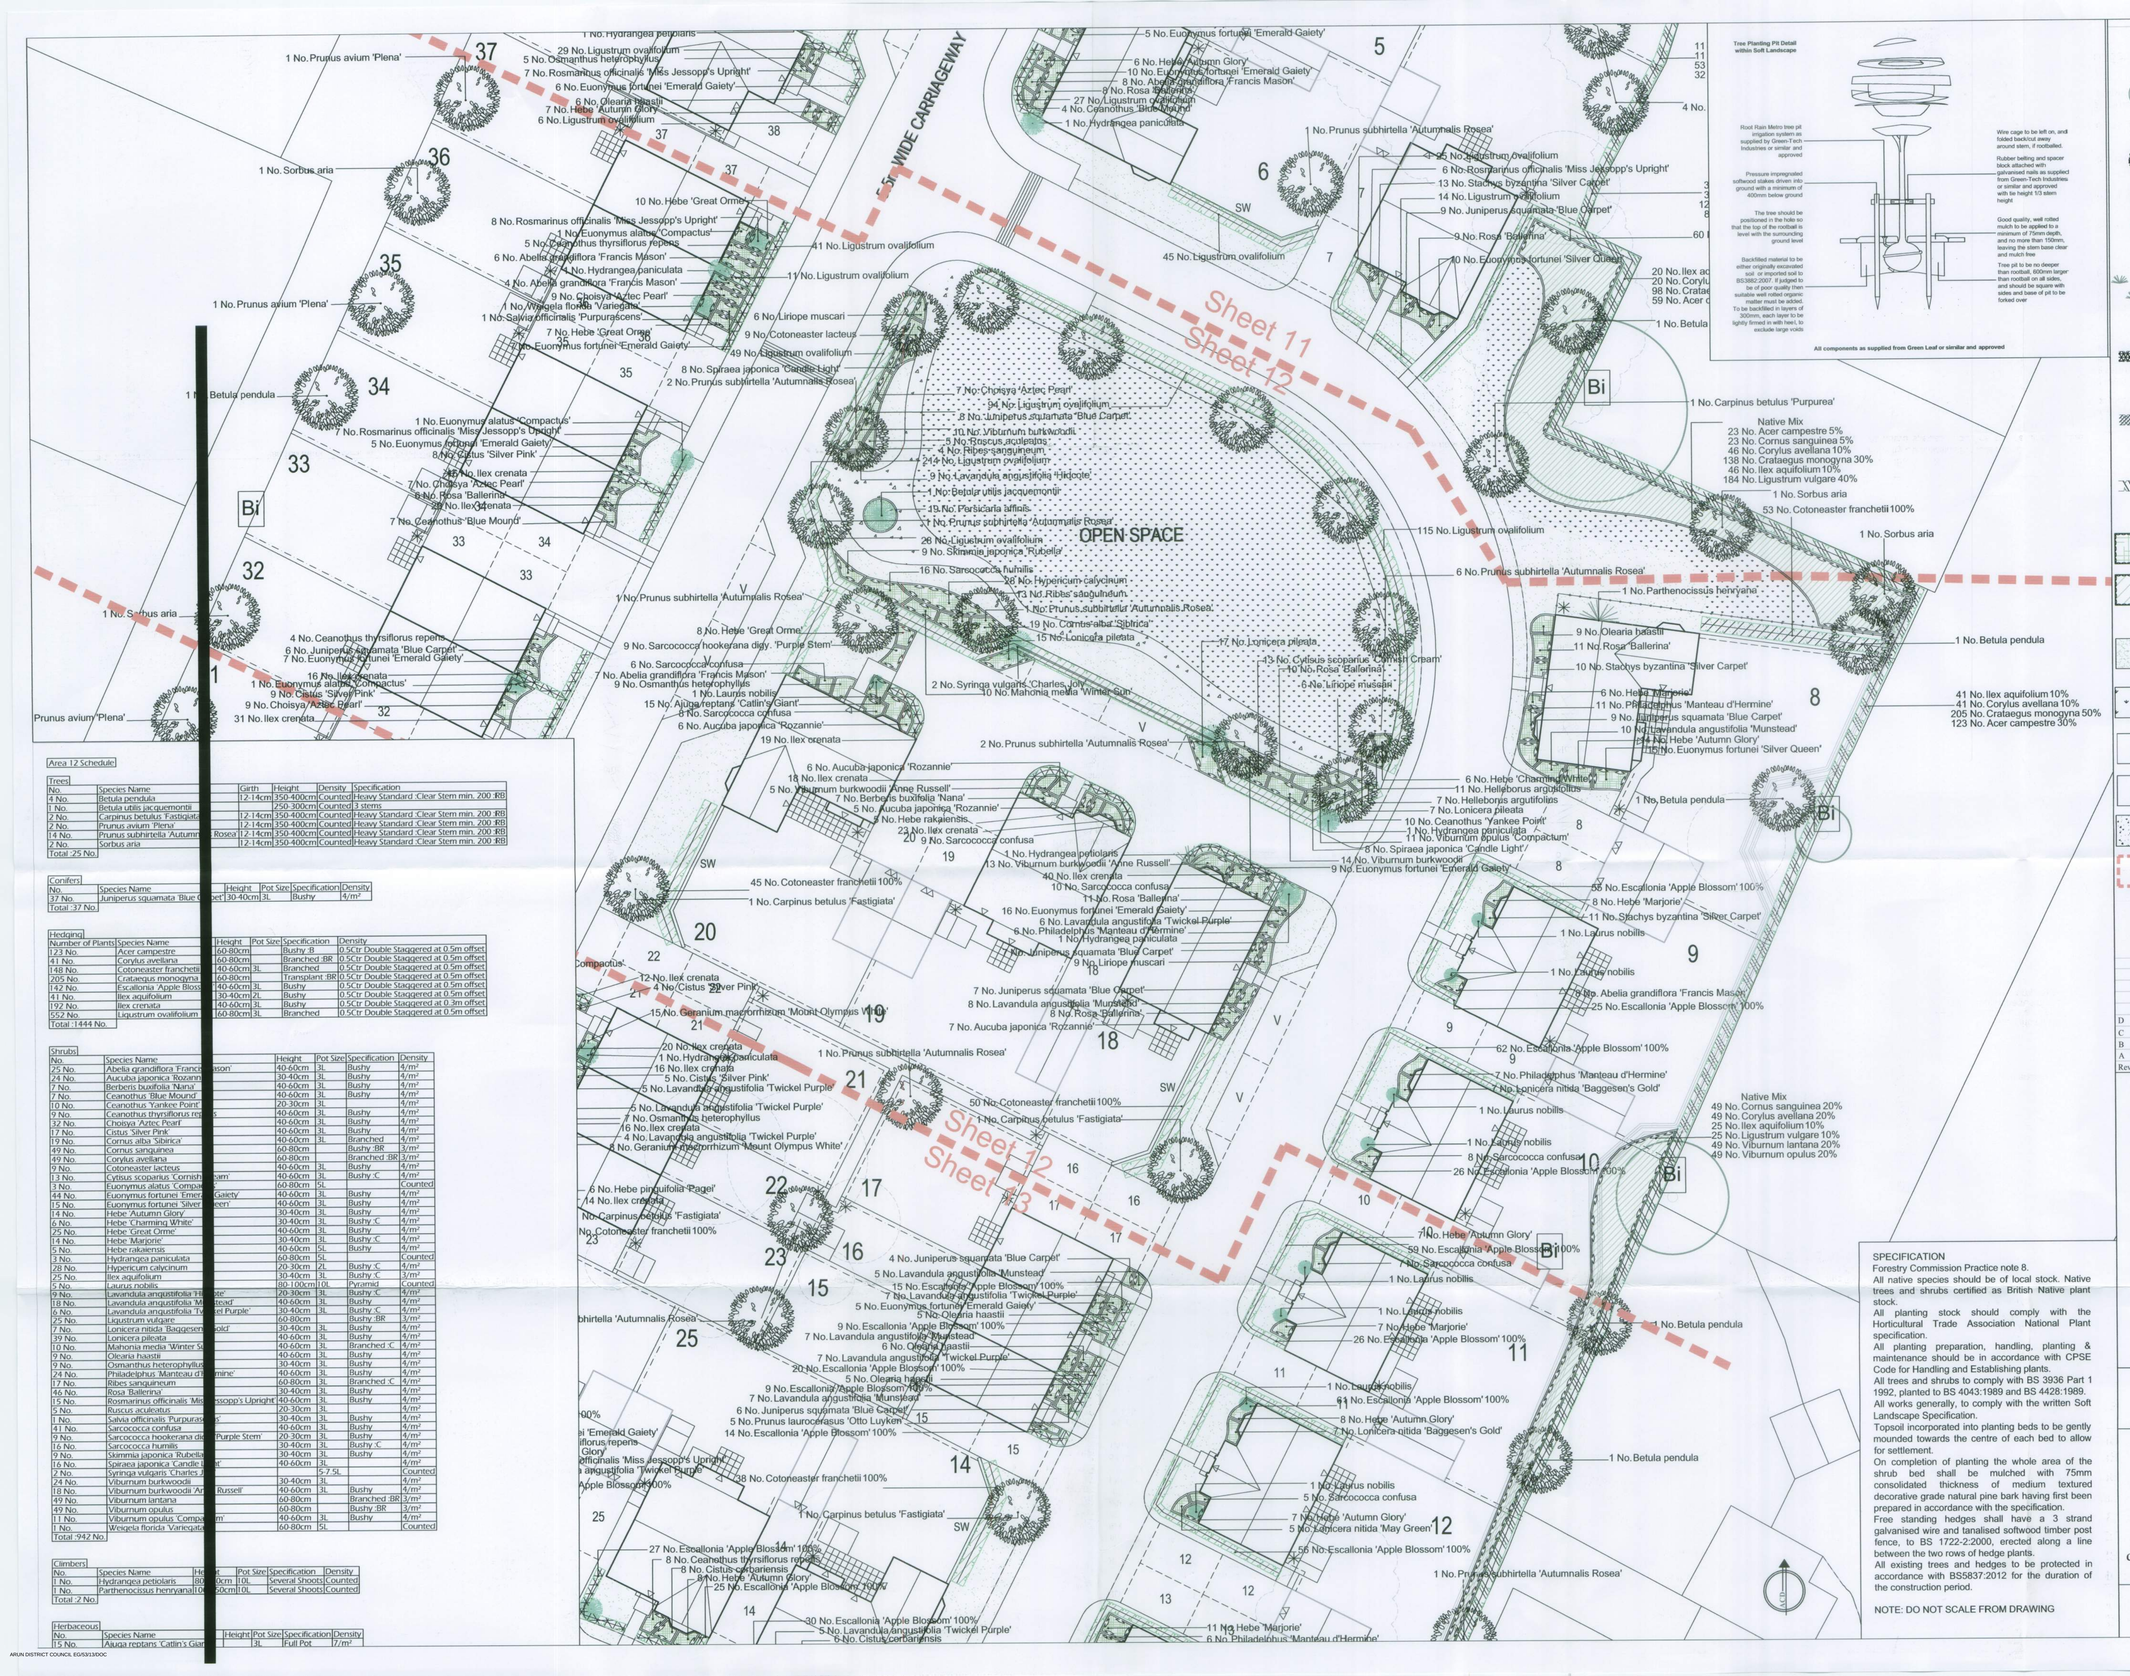


Area 12 Schedule

Trees

No.	Species Name	Girth	Height	Density	Specification
4 No.	Betula pendula	12-14cm	350-400cm	Counted	Heavy Standard :Clear Stem min. 200 :RB
1 No.	Betula utilis jacquemontii		250-300cm	Counted	3 stems
2 No.	Carpinus betulus 'Fastigiata'	12-14cm	350-400cm	Counted	Heavy Standard :Clear Stem min. 200 :RB
2 No.	Prunus avium 'Plena'	12-14cm	350-400cm	Counted	Heavy Standard :Clear Stem min. 200 :RB
14 No.	Prunus subhirtella 'Autumnalis Rosea'	12-14cm	350-400cm	Counted	Heavy Standard :Clear Stem min. 200 :RB
2 No.	Sorbus aria	12-14cm	350-400cm	Counted	Heavy Standard :Clear Stem min. 200 :RB

Total :25 No.

Conifers

No.	Species Name	Height	Pot Size	Specification	Density
37 No.	Juniperus squamata 'Blue Carpet'	30-40cm	3L	Bushy	4/m²

Total :37 No.

Hedging

Number of Plants	Species Name	Height	Pot Size	Specification	Density
123 No.	Acer campestre	60-80cm		Bushy :B	0.5Ctr Double Staggered at 0.5m offset
41 No.	Corylus avellana	60-80cm		Branched :BR	0.5Ctr Double Staggered at 0.5m offset
148 No.	Cotoneaster franchetii	40-60cm	3L	Branched	0.5Ctr Double Staggered at 0.5m offset
205 No.	Crataegus monogyna	60-80cm		Transplant :BR	0.5Ctr Double Staggered at 0.5m offset
142 No.	Escallonia 'Apple Blossom'	40-60cm	3L	Bushy	0.5Ctr Double Staggered at 0.5m offset
41 No.	Ilex aquifolium	30-40cm	2L	Bushy	0.5Ctr Double Staggered at 0.5m offset
192 No.	Ilex crenata	40-60cm	3L	Bushy	0.5Ctr Double Staggered at 0.3m offset
552 No.	Ligustrum ovalifolium	60-80cm	3L	Branched	0.5Ctr Double Staggered at 0.5m offset

Total :1444 No.

Shrubs

No.	Species Name	Height	Pot Size	Specification	Density
25 No.	Abelia grandiflora 'Francis Mason'	40-60cm	3L	Bushy	4/m²
24 No.	Aucuba japonica 'Rozannie'	30-40cm	3L	Bushy	4/m²
7 No.	Berberis buxifolia 'Nana'	40-60cm	3L	Bushy	4/m²
7 No.	Ceanothus 'Blue Mound'	40-60cm	3L	Bushy	4/m²
10 No.	Ceanothus 'Yankee Point'	20-30cm	3L		4/m²
9 No.	Ceanothus thyrsiflorus repens	40-60cm	3L	Bushy	4/m²
32 No.	Choisya 'Aztec Pearl'	40-60cm	3L	Bushy	4/m²
17 No.	Cistus 'Silver Pink'	40-60cm	3L	Bushy	4/m²
19 No.	Cornus alba 'Sibirica'	40-60cm	3L	Branched	4/m²
49 No.	Cornus sanguinea	60-80cm		Bushy :BR	3/m²
49 No.	Corylus avellana	60-80cm		Branched :BR	3/m²
9 No.	Cotoneaster lacteus	40-60cm	3L	Bushy	4/m²
13 No.	Cytisus scoparius 'Cornish Cream'	40-60cm	3L	Bushy :C	4/m²
3 No.	Euonymus alatus 'Compactus'	60-80cm	5L		Counted
44 No.	Euonymus fortunei 'Emerald Gaiety'	40-60cm	3L	Bushy	4/m²
5 No.	Euonymus fortunei 'Silver Queen'	40-60cm	3L	Bushy	4/m²
14 No.	Hebe 'Autumn Glory'	30-40cm	3L	Bushy	4/m²
6 No.	Hebe 'Charming White'	30-40cm	3L	Bushy :C	4/m²
25 No.	Hebe 'Great Orme'	40-60cm	3L	Bushy	4/m²
14 No.	Hebe 'Marjorie'	30-40cm	3L	Bushy :C	4/m²
5 No.	Hebe rakaiensis	30-40cm	3L	Bushy	4/m²
3 No.	Hydrangea paniculata	60-80cm	5L		Counted
28 No.	Hypericum calycinum	20-30cm	2L	Bushy :C	3/m²
25 No.	Ilex aquifolium	30-40cm	3L	Bushy :C	4/m²
6 No.	Laurus nobilis	80-100cm	10L	Pyramid	Counted
9 No.	Lavandula angustifolia 'Hidcote'	20-30cm	3L	Bushy :C	4/m²
18 No.	Lavandula angustifolia 'Munstead'	40-60cm	3L	Bushy	4/m²
6 No.	Lavandula angustifolia 'Twickel Purple'	30-40cm	3L	Bushy :C	4/m²
25 No.	Ligustrum vulgare	60-80cm		Bushy :BR	3/m²
7 No.	Lonicera nitida 'Baggesen's Gold'	30-40cm	3L	Bushy	4/m²
39 No.	Lonicera pileata	40-60cm	3L	Branched :C	4/m²
10 No.	Mahonia media 'Winter Sun'	40-60cm	3L	Bushy	4/m²
9 No.	Olearia haastii	40-60cm	3L	Bushy	4/m²
9 No.	Osmanthus heterophyllus	30-40cm	3L	Bushy	4/m²
24 No.	Philadelphus 'Manteau d'Hermine'	40-60cm	3L	Bushy	4/m²
17 No.	Ribes sanguineum	60-80cm	3L	Branched :C	4/m²
46 No.	Rosa 'Ballerina'	30-40cm	3L	Bushy	4/m²
15 No.	Rosmarinus officinalis 'Miss Jessopp's Upright'	40-60cm	3L	Bushy	4/m²
5 No.	Ruscus aculeatus	20-30cm	3L	Bushy	4/m²
1 No.	Salvia officinalis 'Purpurascens'	30-40cm	3L	Bushy	4/m²
41 No.	Sarcococca confusa	40-60cm	3L	Bushy	4/m²
9 No.	Sarcococca hookeriana digyna 'Purple Stem'	20-30cm	3L	Bushy	4/m²
16 No.	Sarcococca humilis	30-40cm	3L	Bushy :C	4/m²
9 No.	Skimmia japonica 'Rubella'	30-40cm	3L	Bushy	4/m²
16 No.	Spiraea japonica 'Candle Light'	40-60cm	3L		4/m²
2 No.	Syringa vulgaris 'Charles Joly'		5L		Counted
24 No.	Viburnum burkwoodii		30-40cm	3L	4/m²
18 No.	Viburnum burkwoodii 'Anne Russell'		40-60cm	3L	Bushy 4/m²
49 No.	Viburnum lantana		60-80cm		Branched :BR 3/m²
49 No.	Viburnum opulus		60-80cm		Bushy :BR 3/m²
11 No.	Viburnum opulus 'Compactum'		40-60cm	3L	Bushy 4/m²
1 No.	Weigela florida 'Variegata'		60-80cm	5L	Counted

Total :942 No.

Climbers

No.	Species Name	Height	Pot Size	Specification	Density
1 No.	Hydrangea petiolaris	80-90cm	10L	Several Shoots	Counted
1 No.	Parthenocissus henryana	100-120cm	10L	Several Shoots	Counted

Total :2 No.

Herbaceous

No.	Species Name	Height	Pot Size	Specification	Density
15 No.	Ajuga reptans 'Catlin's Giant'		3L	Full Pot	7/m²

Legend

- Existing trees to be retained and protected during construction
- Trees to be removed
- Proposed tree. See detail on sheet
- Proposed conifer
- Proposed specimen shrub planting
- Approximate position for a climber. Climbing plants to be trained up adjacent wall/ fence/pergola with galvanised wires and hook set 250mm apart with support canes removed prior to planting
- Proposed ornamental hedge planting to be planted in a double staggered row 500mm apart and at 500mm centres in each row. To be maintained at 0.6m height
- Proposed ornamental hedge planting to be planted in a double staggered row 500mm apart and at 500mm centres in each row. To be maintained at 1.2m height
- Proposed native hedge planting to be planted in a double staggered row 500mm apart and at 500mm centres in each row. After year five it should be maintained at 2m height (chamfered edge).
- Proposed shrub planting to receive 75mm bark mulch after planting operations
- Proposed native shrub planting to be planted in groups of 3 - 5 with an even distribution throughout the bed receive 75mm bark mulch after planting operations
- Proposed grass areas to receive good quality amenity grass turf laid in line with good horticultural practices
- Local grasslands retained with areas disturbed by construction to be re-seeded with good quality grass mix with 20% WF3 Wild Flower Meadow mix
- B — Approximate position of Bat boxes by Schwegler or similar approved
- Bi — Approximate position of Bird boxes by Schwegler or similar approved
- Proposed tarmac pathway
- Cut Lines

Rev	Date	Details	Drawn
D	11.09.13	Layout change	DKM
C	17.05.13	Layout change	JCL
B	27.11.12	Gateway detail added	DKM
A	21.11.12	Layout change	DKM

ACD
Ecology
Arboriculture
Landscape Architecture

ACD Landscape Architects & ACD Ecology
Rodbourne Rail Business Centre, Grange Lane, Malmesbury, Wilts, SN16 0ES
Tel: 01666 825646 Fax: 01666 824654

ACD Arboriculture
Tanners, Lower Street, Haslemere, Surrey, GU27 2PE
Tel: 01483 425714 Fax: 01428 641090

ACD (Landscape Architects) Southampton
12 Southgate Street, Winchester, Hampshire, SO23 9EF
Tel: 01962 855604

www.acdlandscape.co.uk

BARRATT HOMES

scheme: Brook Nursery, Barnham
client: Barratt Homes
drawing: Landscape proposals
date: 13/11/2012
scale: 1:200@A1
drawing no: BSH18222 12D
drawn: DKM checked: AW

SPECIFICATION
Forestry Commission Practice note 8.
All native species should be of local stock. Native trees and shrubs certified as British Native plant stock.
All planting stock should comply with the Horticultural Trade Association National Plant specification.
All planting preparation, handling, planting & maintenance should be in accordance with CPSE Code for Handling and Establishing plants.
All trees and shrubs to comply with BS 3936 Part 1 1992, planted to BS 4043:1989 and BS 4428:1989.
All works generally, to comply with the written Soft Landscape Specification.
Topsoil incorporated into planting beds to be gently mounded towards the centre of each bed to allow for settlement.
On completion of planting the whole area of the shrub bed shall be mulched with 75mm consolidated thickness of medium textured decorative grade natural pine bark having first been prepared in accordance with the specification.
Free standing hedges shall have a 3 strand galvanised wire and tanalised softwood timber post fence, to BS 1722-2:2000, erected along a line between the two rows of hedge plants.
All existing trees and hedges to be protected in accordance with BS5837:2012 for the duration of the construction period.

NOTE: DO NOT SCALE FROM DRAWING

Copyright of ACD Landscape Architects Ltd. All rights described in Chapter IV of the Copyright, Designs and Patents Act 1988 have been generally asserted: 2012. Copyright of this plan remains with ACD until all fees have been paid in full.

ARUN DISTRICT COUNCIL
No. CC/ 53 13 DOC
CUSTOMER SERVICES
RECEIVED 30/10/13

ARUN DISTRICT COUNCIL 01/03/13/DOC