


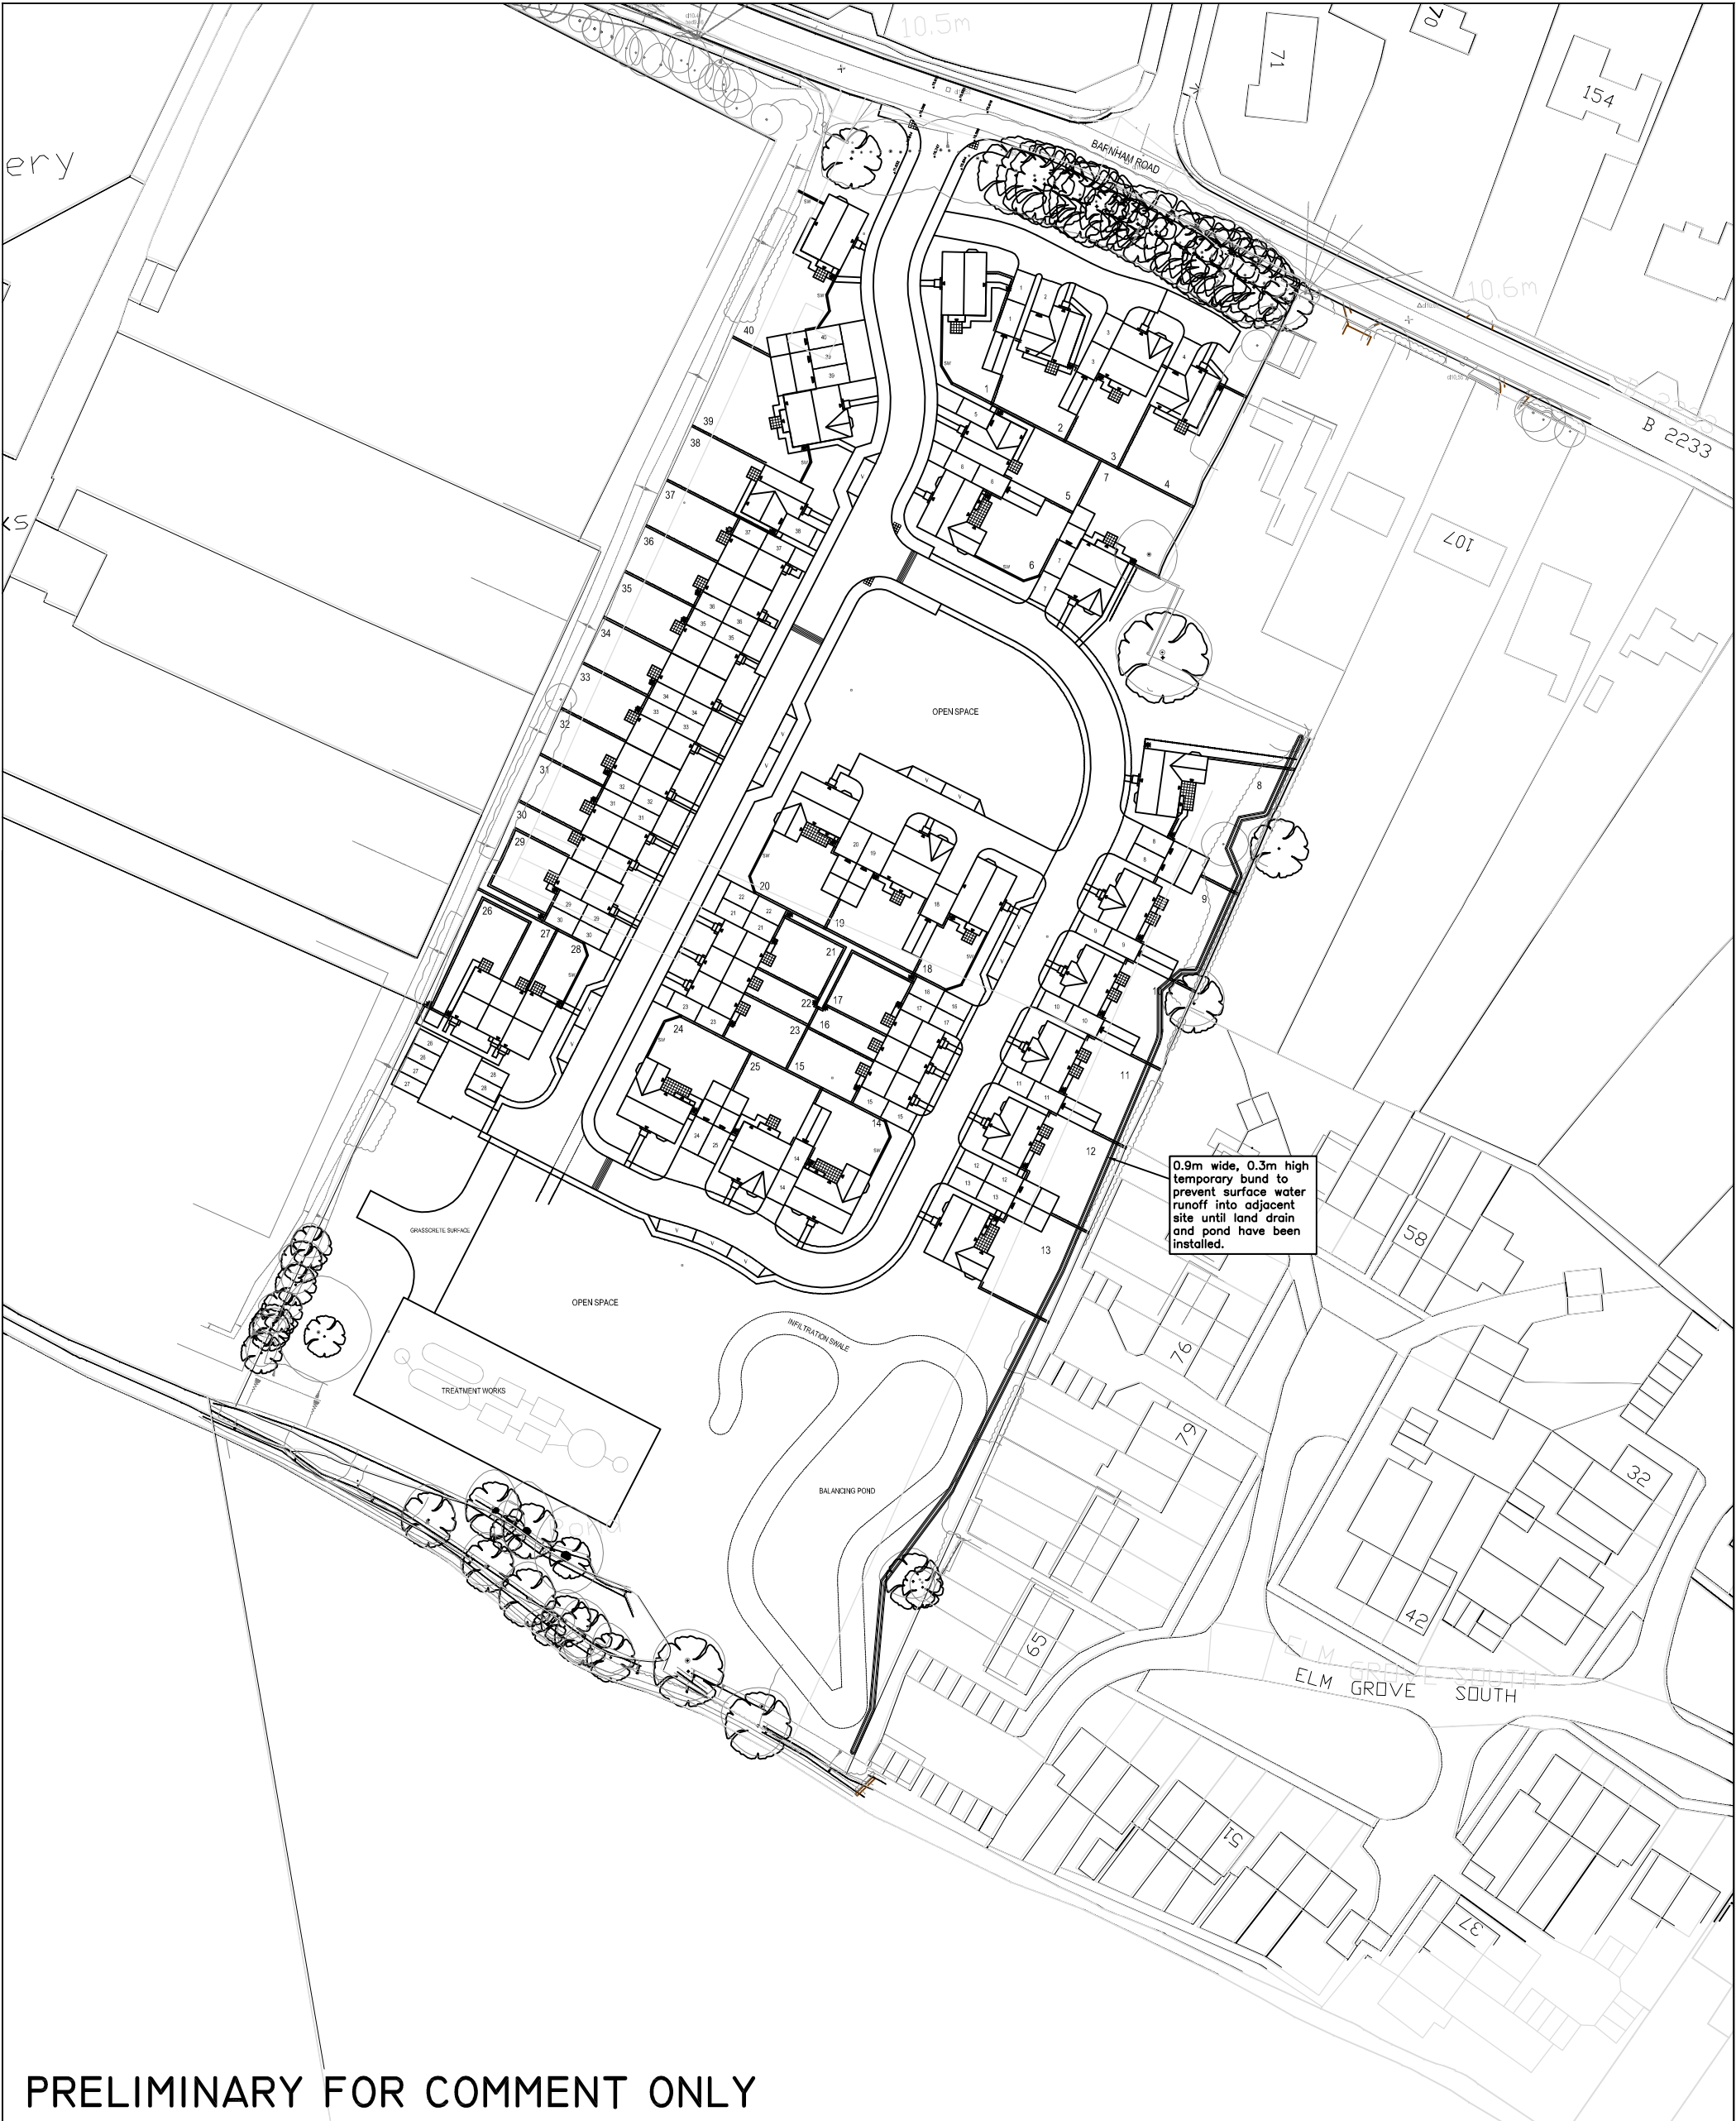

PRELIMINARY FOR COMMENT ONLY

REV. No.	DATE	DESCRIPTION	INITIALS			
Client		 Space to live David Wilson Homes	MJA CONSULTING CIVIL AND STRUCTURAL ENGINEERS Monarch House, Barton Lane, Abingdon, Oxon, OX14 3NB Tel: 01235 555173 Fax: 01235 523226 			
Project		Brooks Nursery Barnham				
Title			Scale	Date	Drawing No.	Rev
Boundary Bund Plan			1:1000@A3	Sept 13	4482:P06	
			Checked KTG	Drawn JOK		