

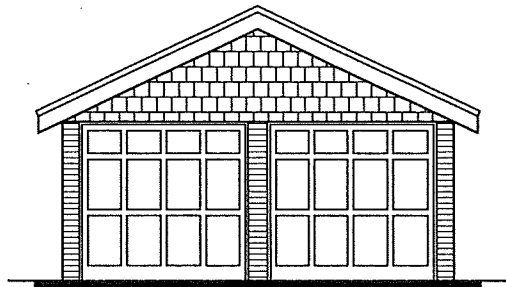
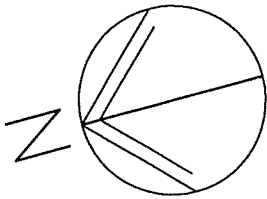


NOTES


- 01: All new and existing building work dimensions are critical to the construction process.
- 02: All drawings are preliminary unless stated differently. Preliminary drawings and are not to be built or manufactured from.
- 03: This drawing is subject to copyright of Architectural Services. Reproduction only with written authority.
- 04: Drawing dimensions and scales to be checked prior to commencement of work.
- 05: All structural work where mentioned on this drawing is subject to a qualified structural and civil engineer calculations before building work commences.
- 06: These plans may be subject to Planning and/or Building Regulation approval, or any other statute in law before the commencement of building works.
- 07: All materials to match existing unless otherwise stated.

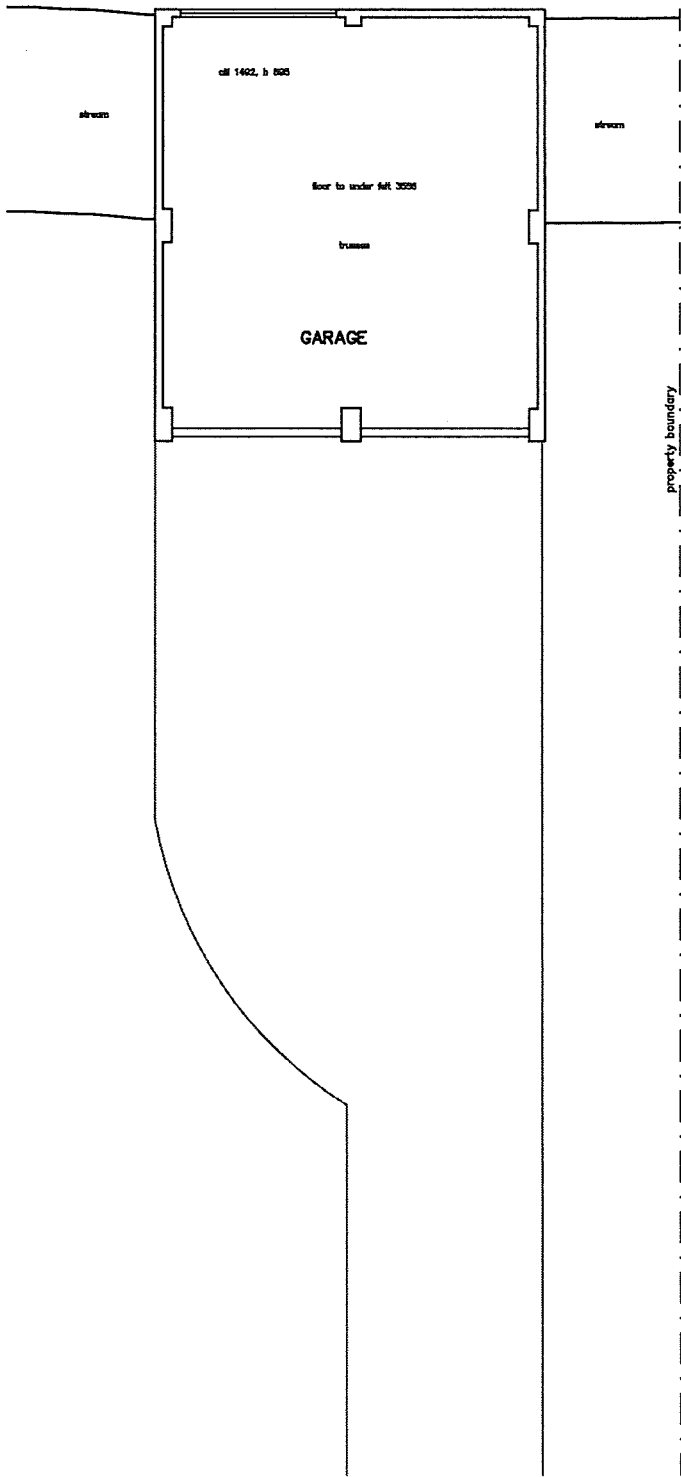


WEST (FRONT)

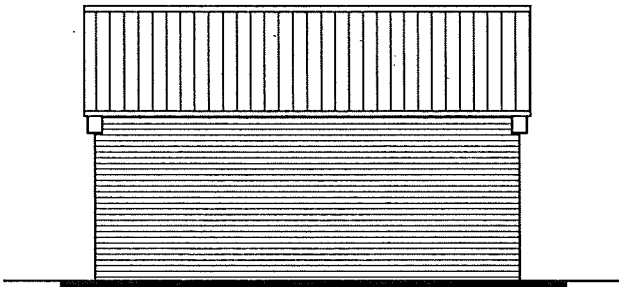

SOUTH

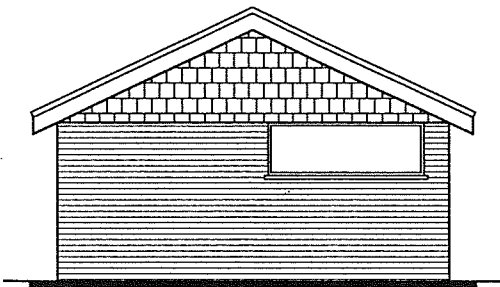

EAST (REAR)

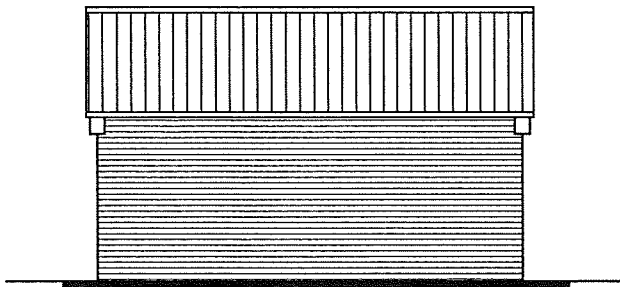

NORTH

Matt Smith

41 Downview Road,
Barnham,
PO22 0EF

EXISTING
GARAGE

DRAFT 1

Revisions
A.
B.

Scale: A1=1:50 / A3=1:100
Date: 25/02/2014
Drawn: JHL

planning by design
**Architectural
Services**

01243 767440

Forum House, Stirling Rd
Chichester, PO19 7DN

metres

10

20

30

40