

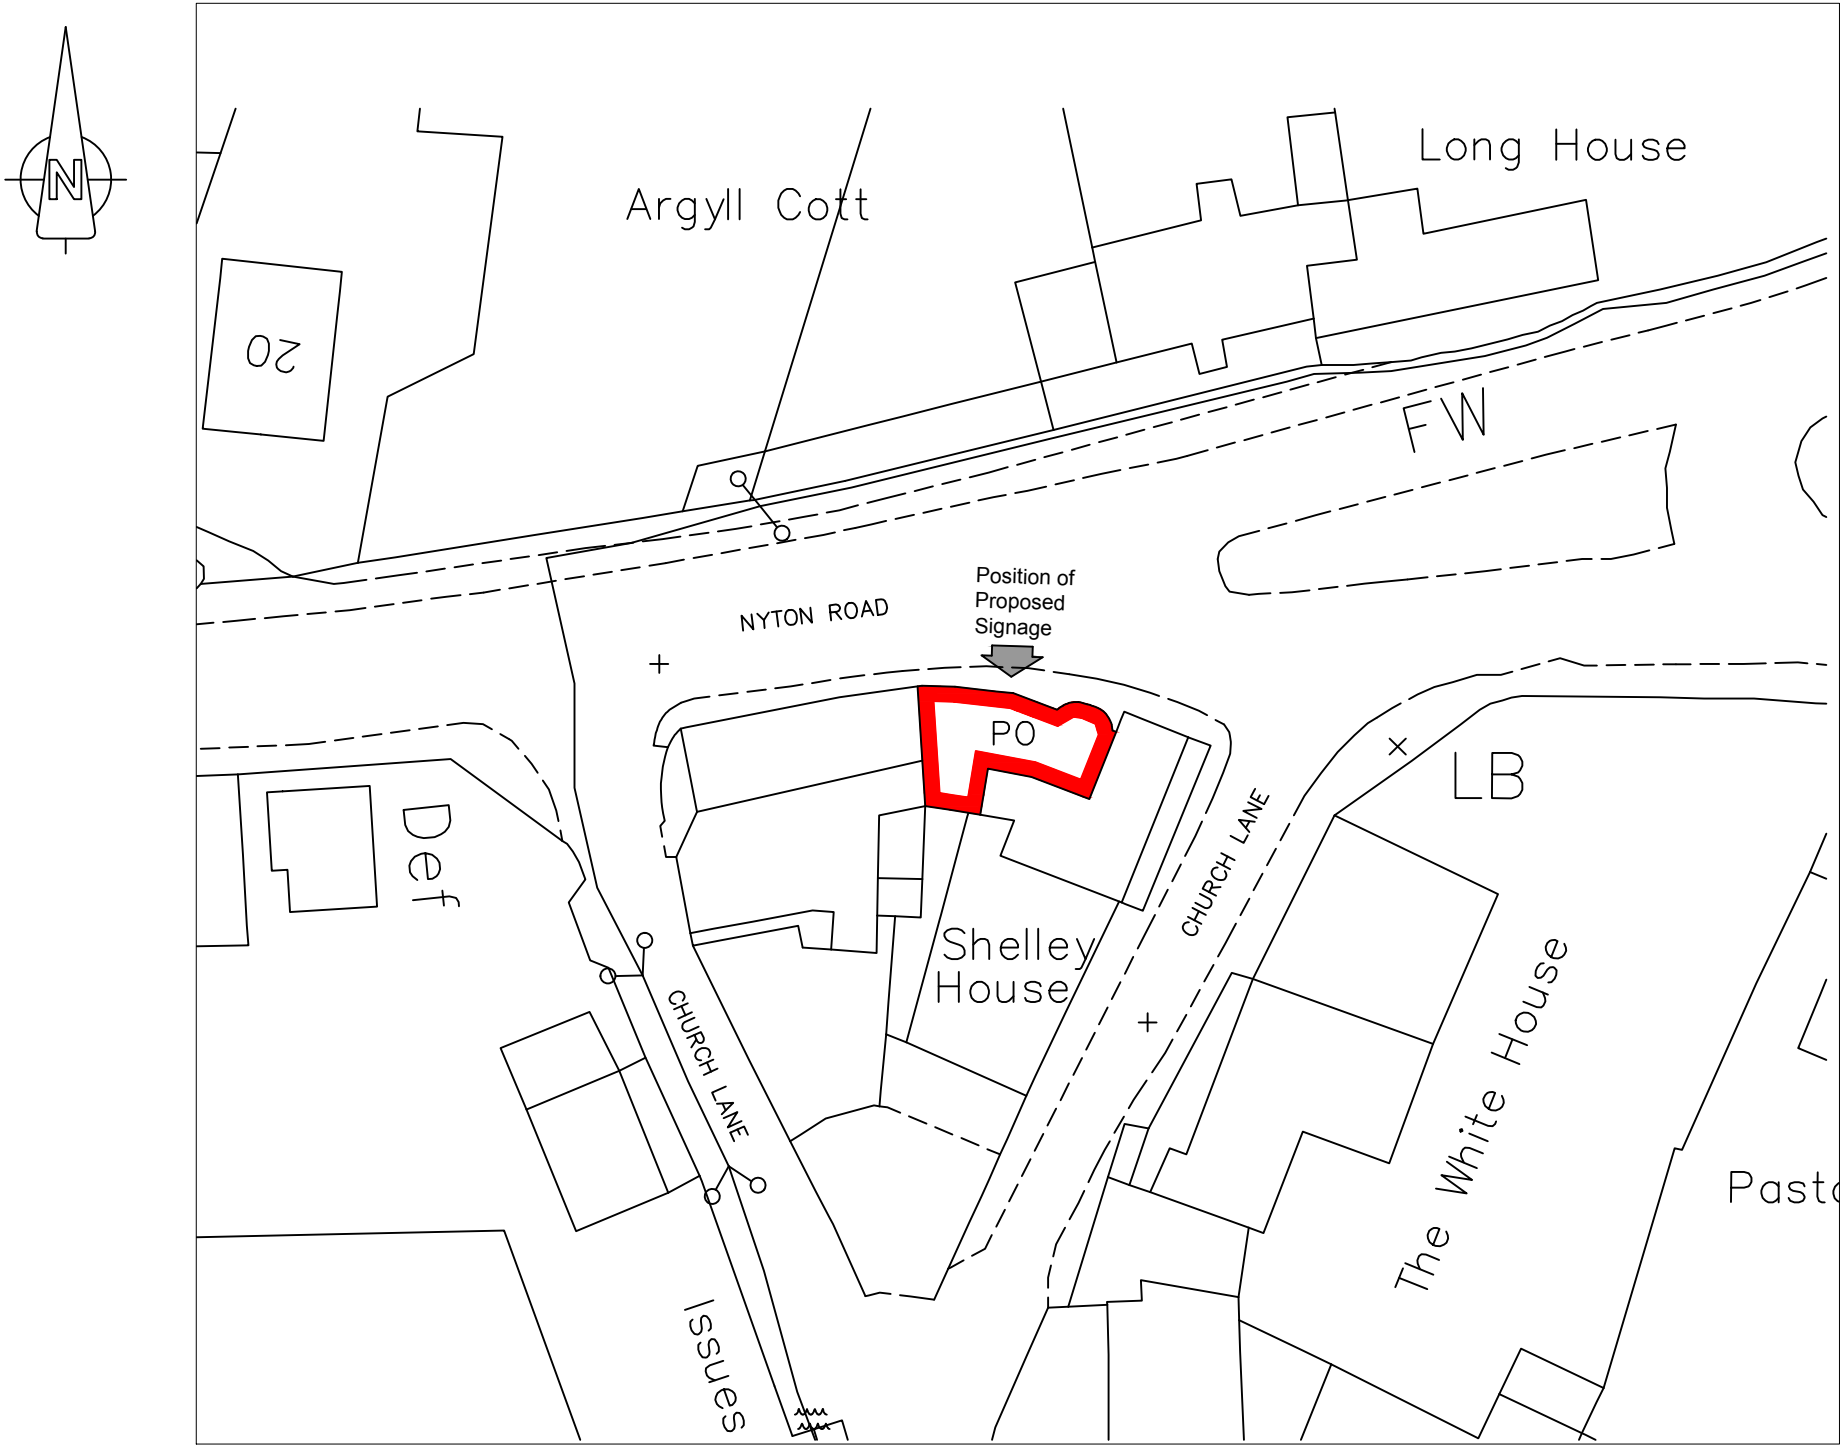



1:1250 BLOCK PLAN FOR CENTRAL CONVENIENCE, NYTON ROAD, CHICHESTER, WEST SUSSEX, PO20 3UP

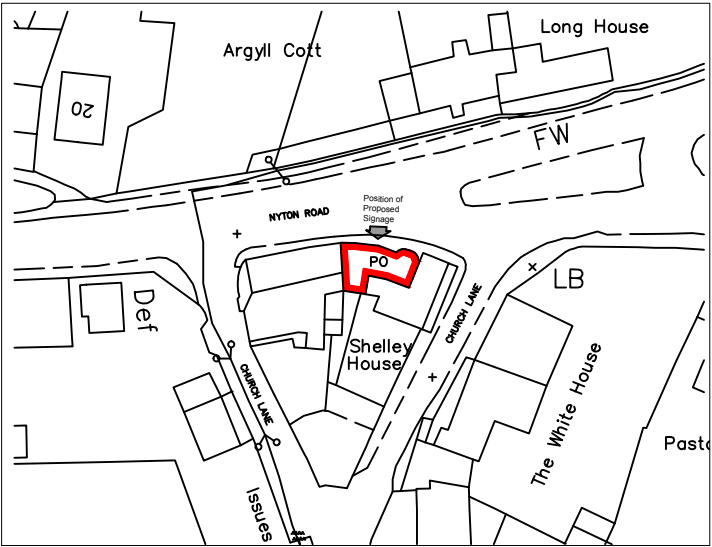

BLOCK PLAN - SCALE 1:500

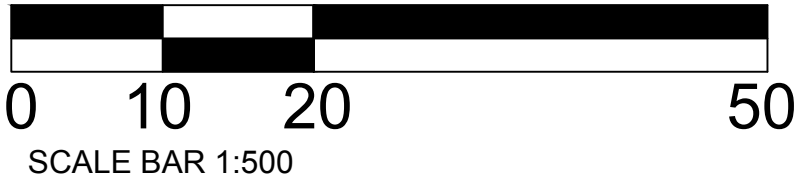

LOCATION PLAN - SCALE 1:1250

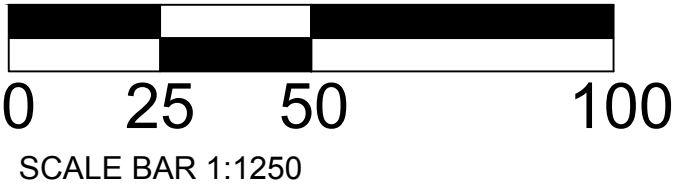

PROJECT: PROPOSED SIGNAGE AT CENTRAL CONVENIENCE NYTON ROAD CHICHESTER, WEST SUSSEX, PO20 3UP	Drawing No. 1857-01
CLIENT: MR C. MORETON	Date: JULY 2018
Drawing Title BLOCK PLAN / LOCATION PLAN	Scale: 1:1250@A3
Renaissance Studio, No 1 Derby St, Leigh, Lancashire WN7 4PF Telephone: 01942 676360 . Fax: 01942 682084 Email: info@pabarchitects.co.uk . www.pabarchitects.co.uk	Revision:
	Issue: