REV.	AMENDMENT	BY	DATE

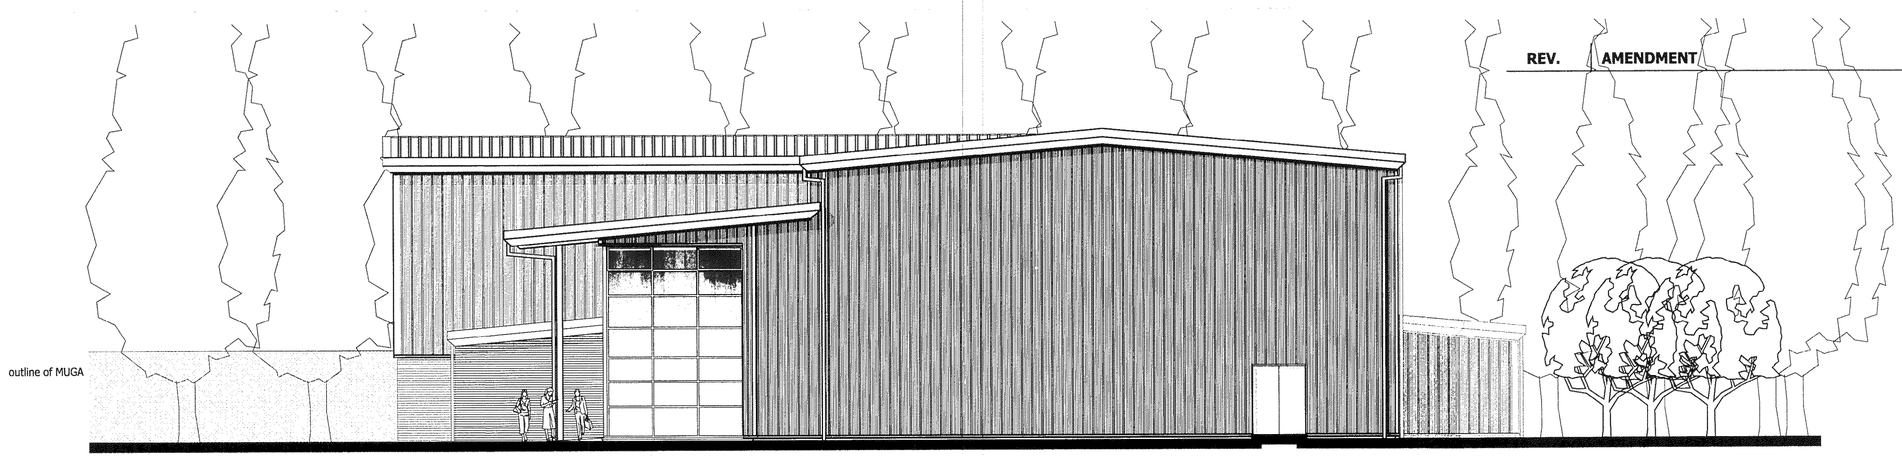

NORTH ELEVATION

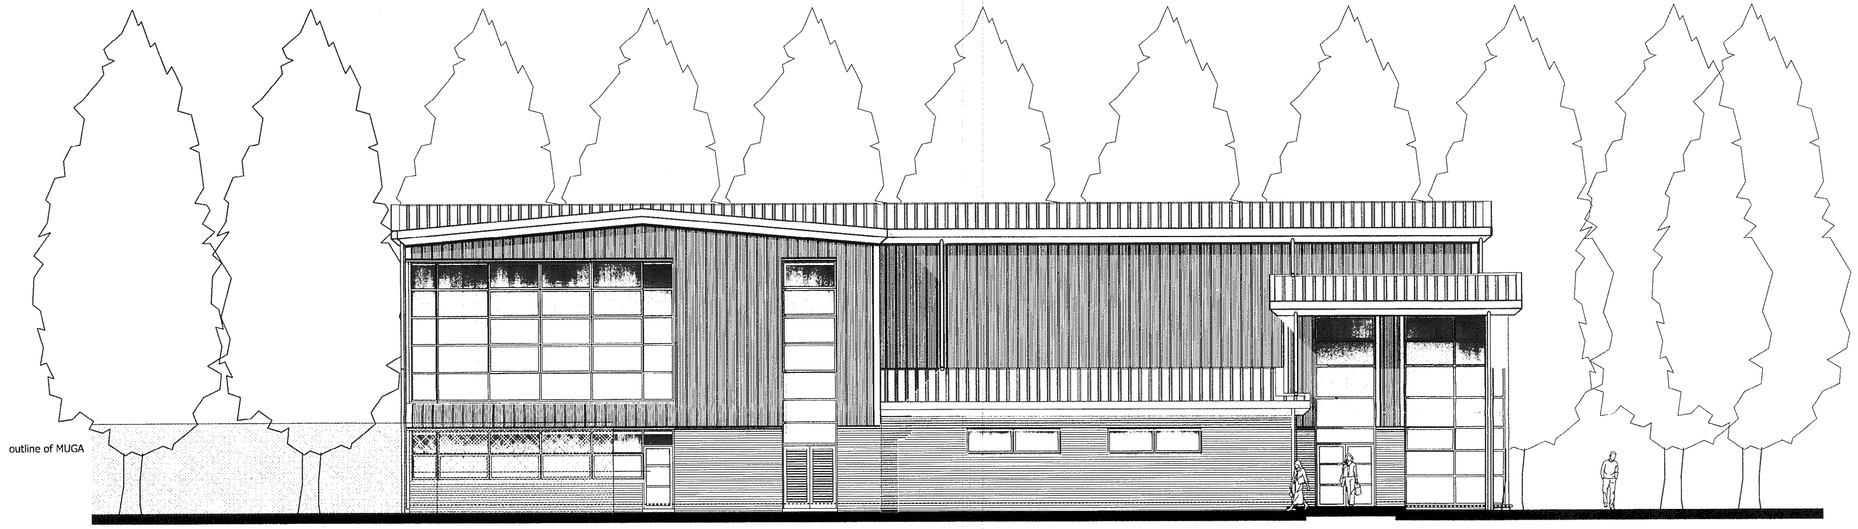

EAST ELEVATION

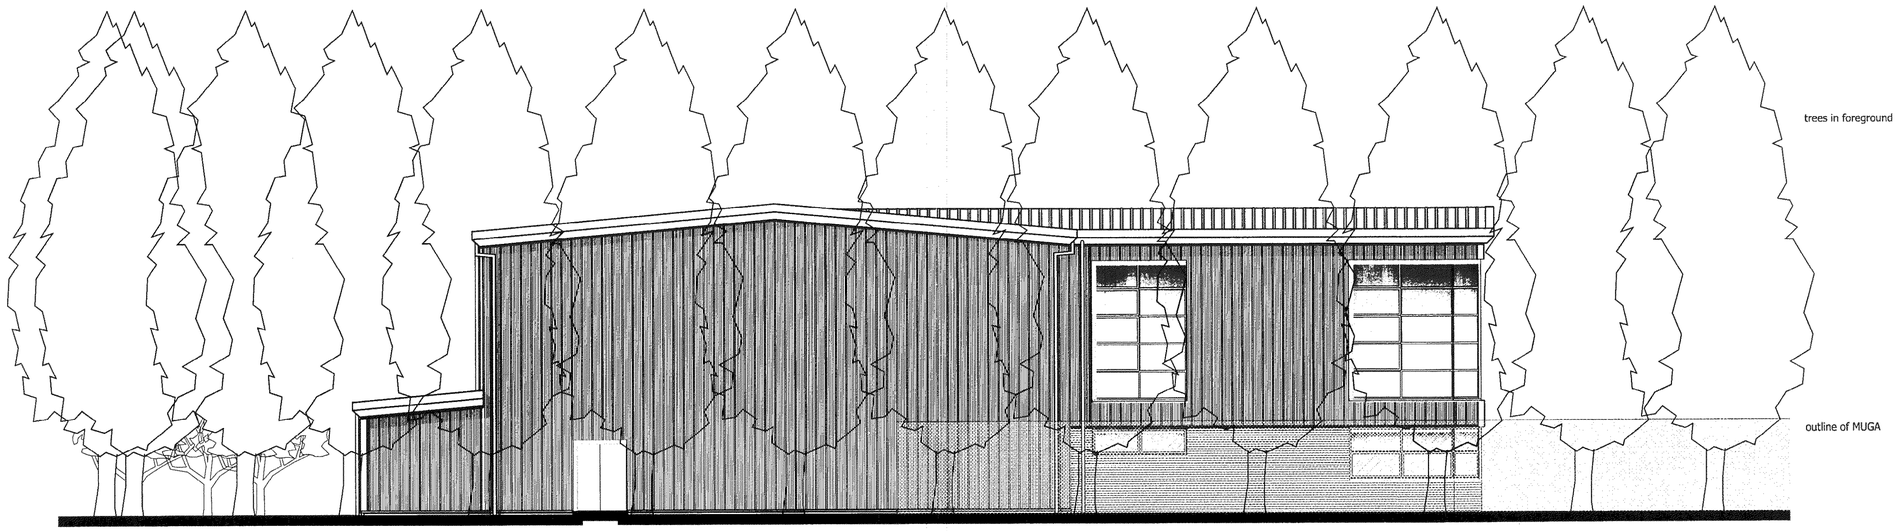

SOUTH ELEVATION

the SEAMAN PARTNERSHIP Ltd

UNIT 2, MARTINS BARN, BIRDHAM ROAD
CHICHESTER, WEST SUSSEX, PO20 7BX
TEL: 01243 514131 FAX: 01243 511488
office@the-seaman-partnership.co.uk
www.the-seaman-partnership.co.uk

RIBA Chartered Practice

Project	ST PHILIP HOWARD SPORTS HALL	Date JULY 10	Drawn by SCB
		Scales 1:100 @ A1	Status Planning
Drawing	PROPOSED ELEVATIONS	Job No TSP 216	Dwg No SK111
			Revision

ARUN DISTRICT COUNCIL EG/55/10/NMA