
REV.	AMENDMENT	BY	DATE

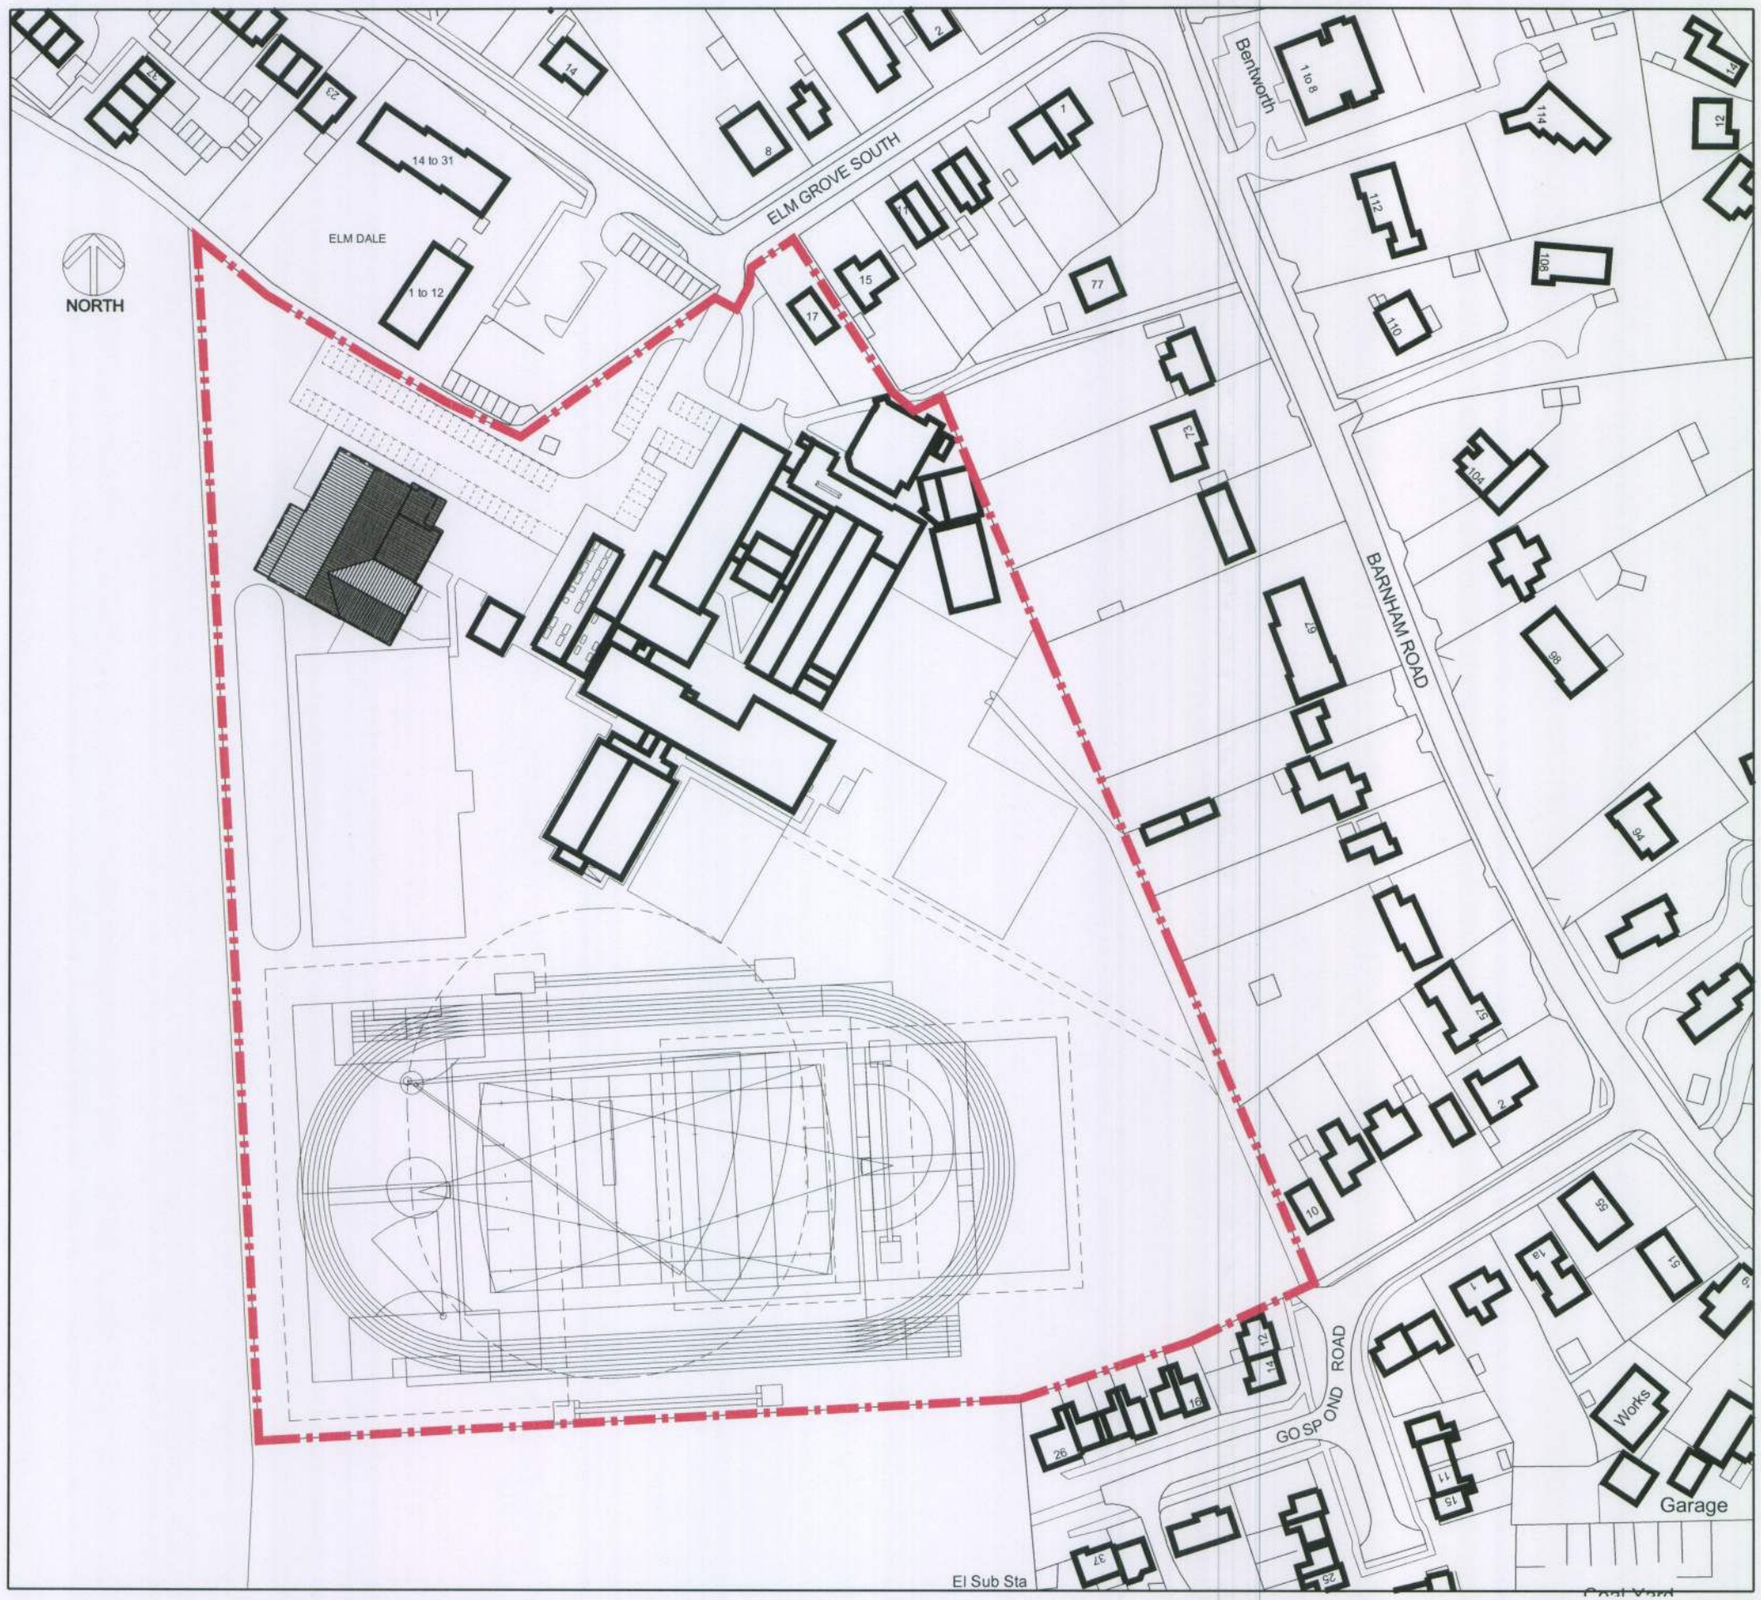

the SEAMAN PARTNERSHIP Ltd

UNIT 2, MARTINS BARN, BIRDHAM ROAD
CHICHESTER, WEST SUSSEX, PO20 7BX
TEL: 01243 514131 FAX: 01243 511488
office@the-seaman-partnership.co.uk
www.the-seaman-partnership.co.uk

RIBA Chartered Practice

Project	ST PHILIP HOWARD SPORTS HALL		
Drawing	SITE LOCATION PLAN		
Date	july 2010	Drawn by	NAB
Scales	1:1250 @ A3	Status	PLANNING
Job No	TSP 216	Dwg No	01
		Revision	.

ARUN DISTRICT COUNCIL EG/55/10/NMA