
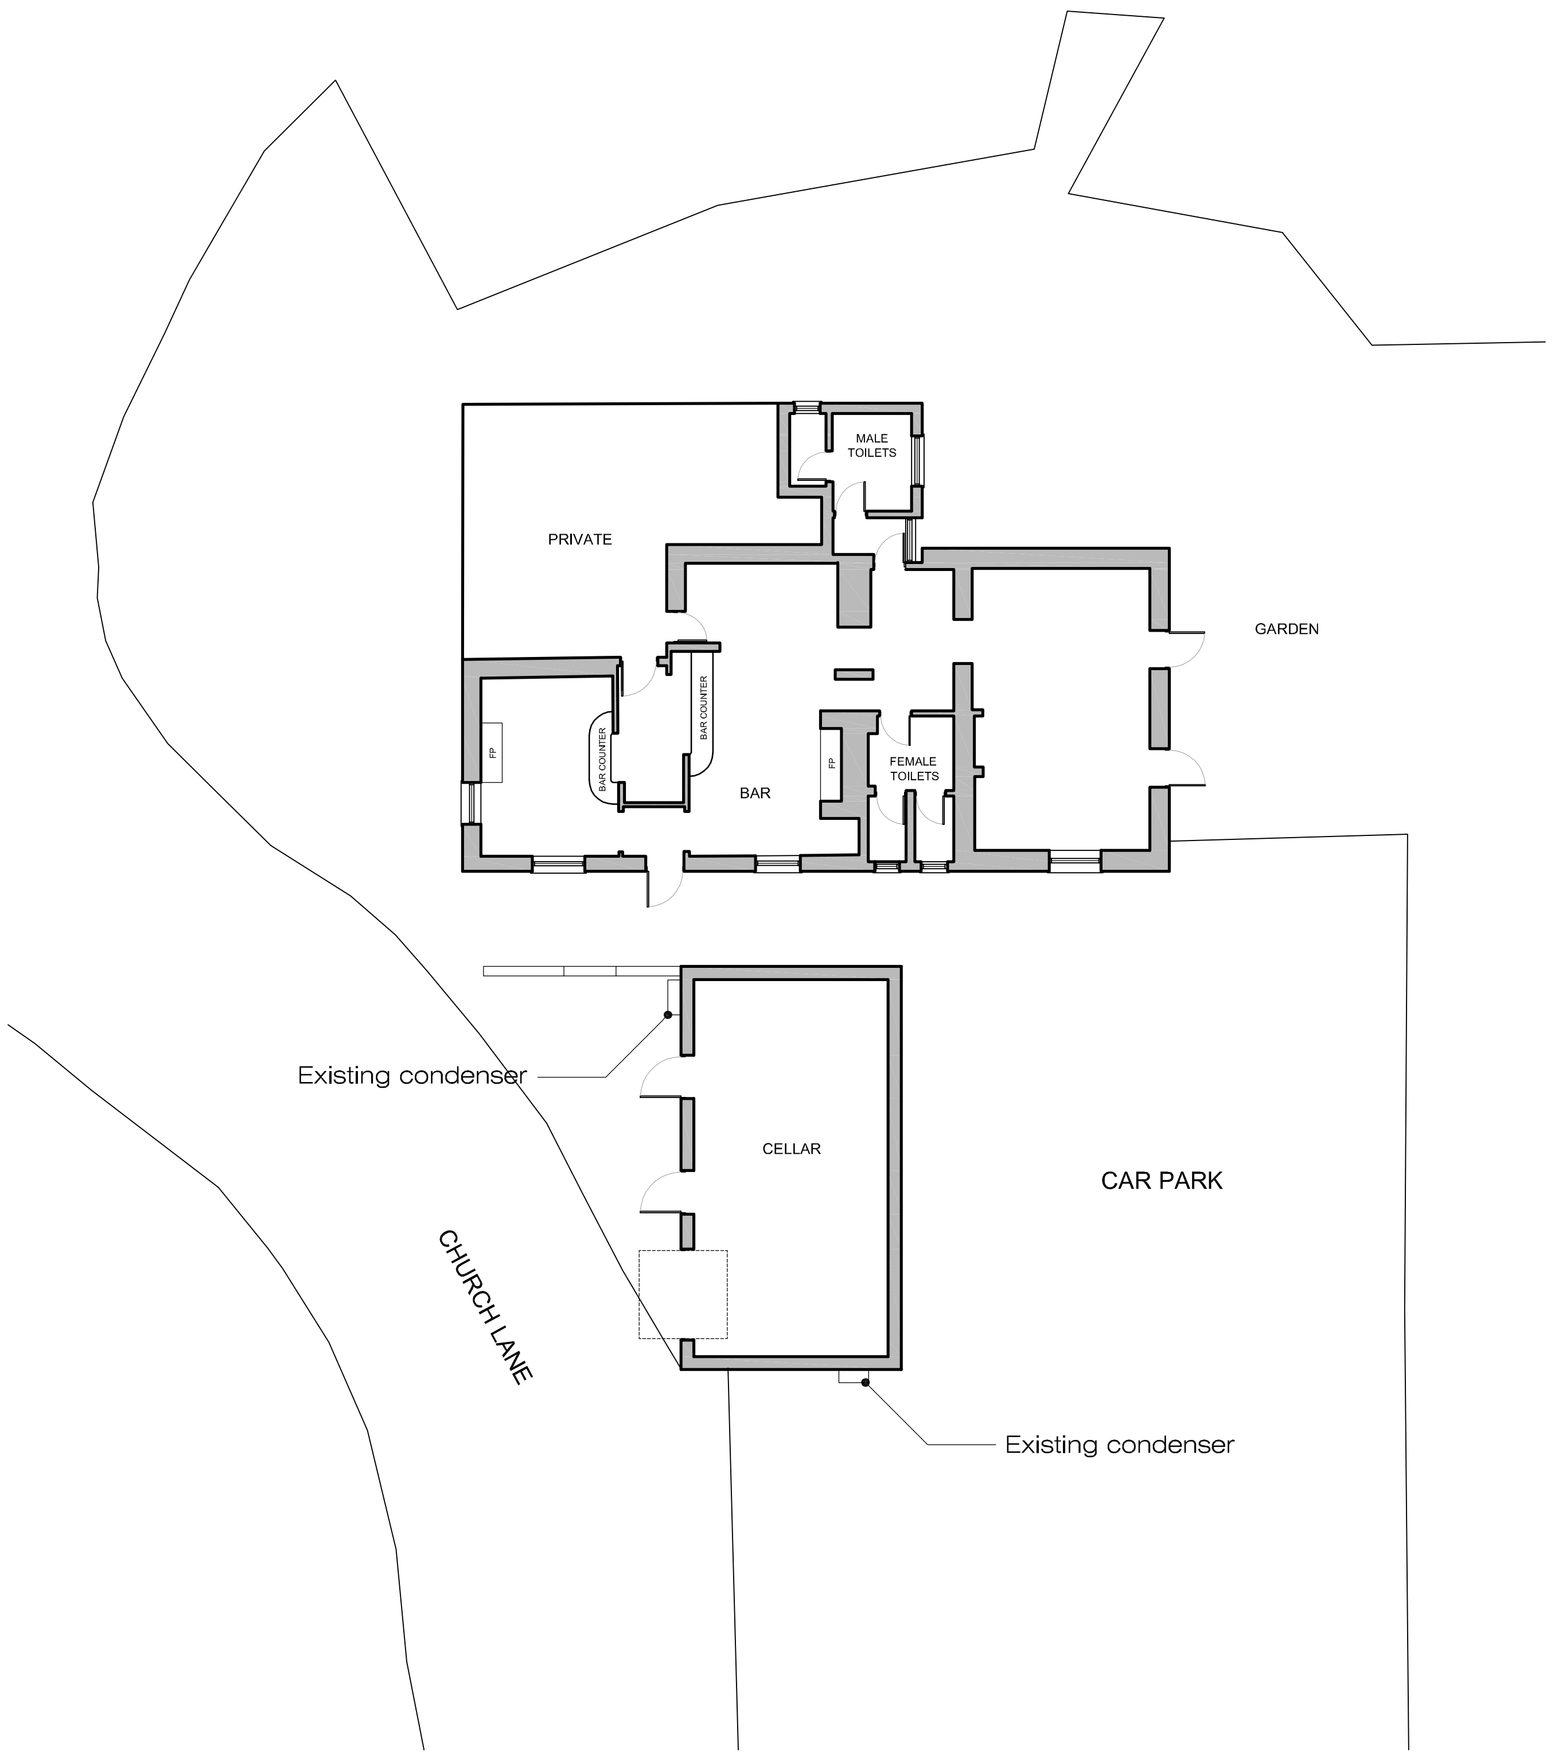


Existing Plan
Scale 1:100

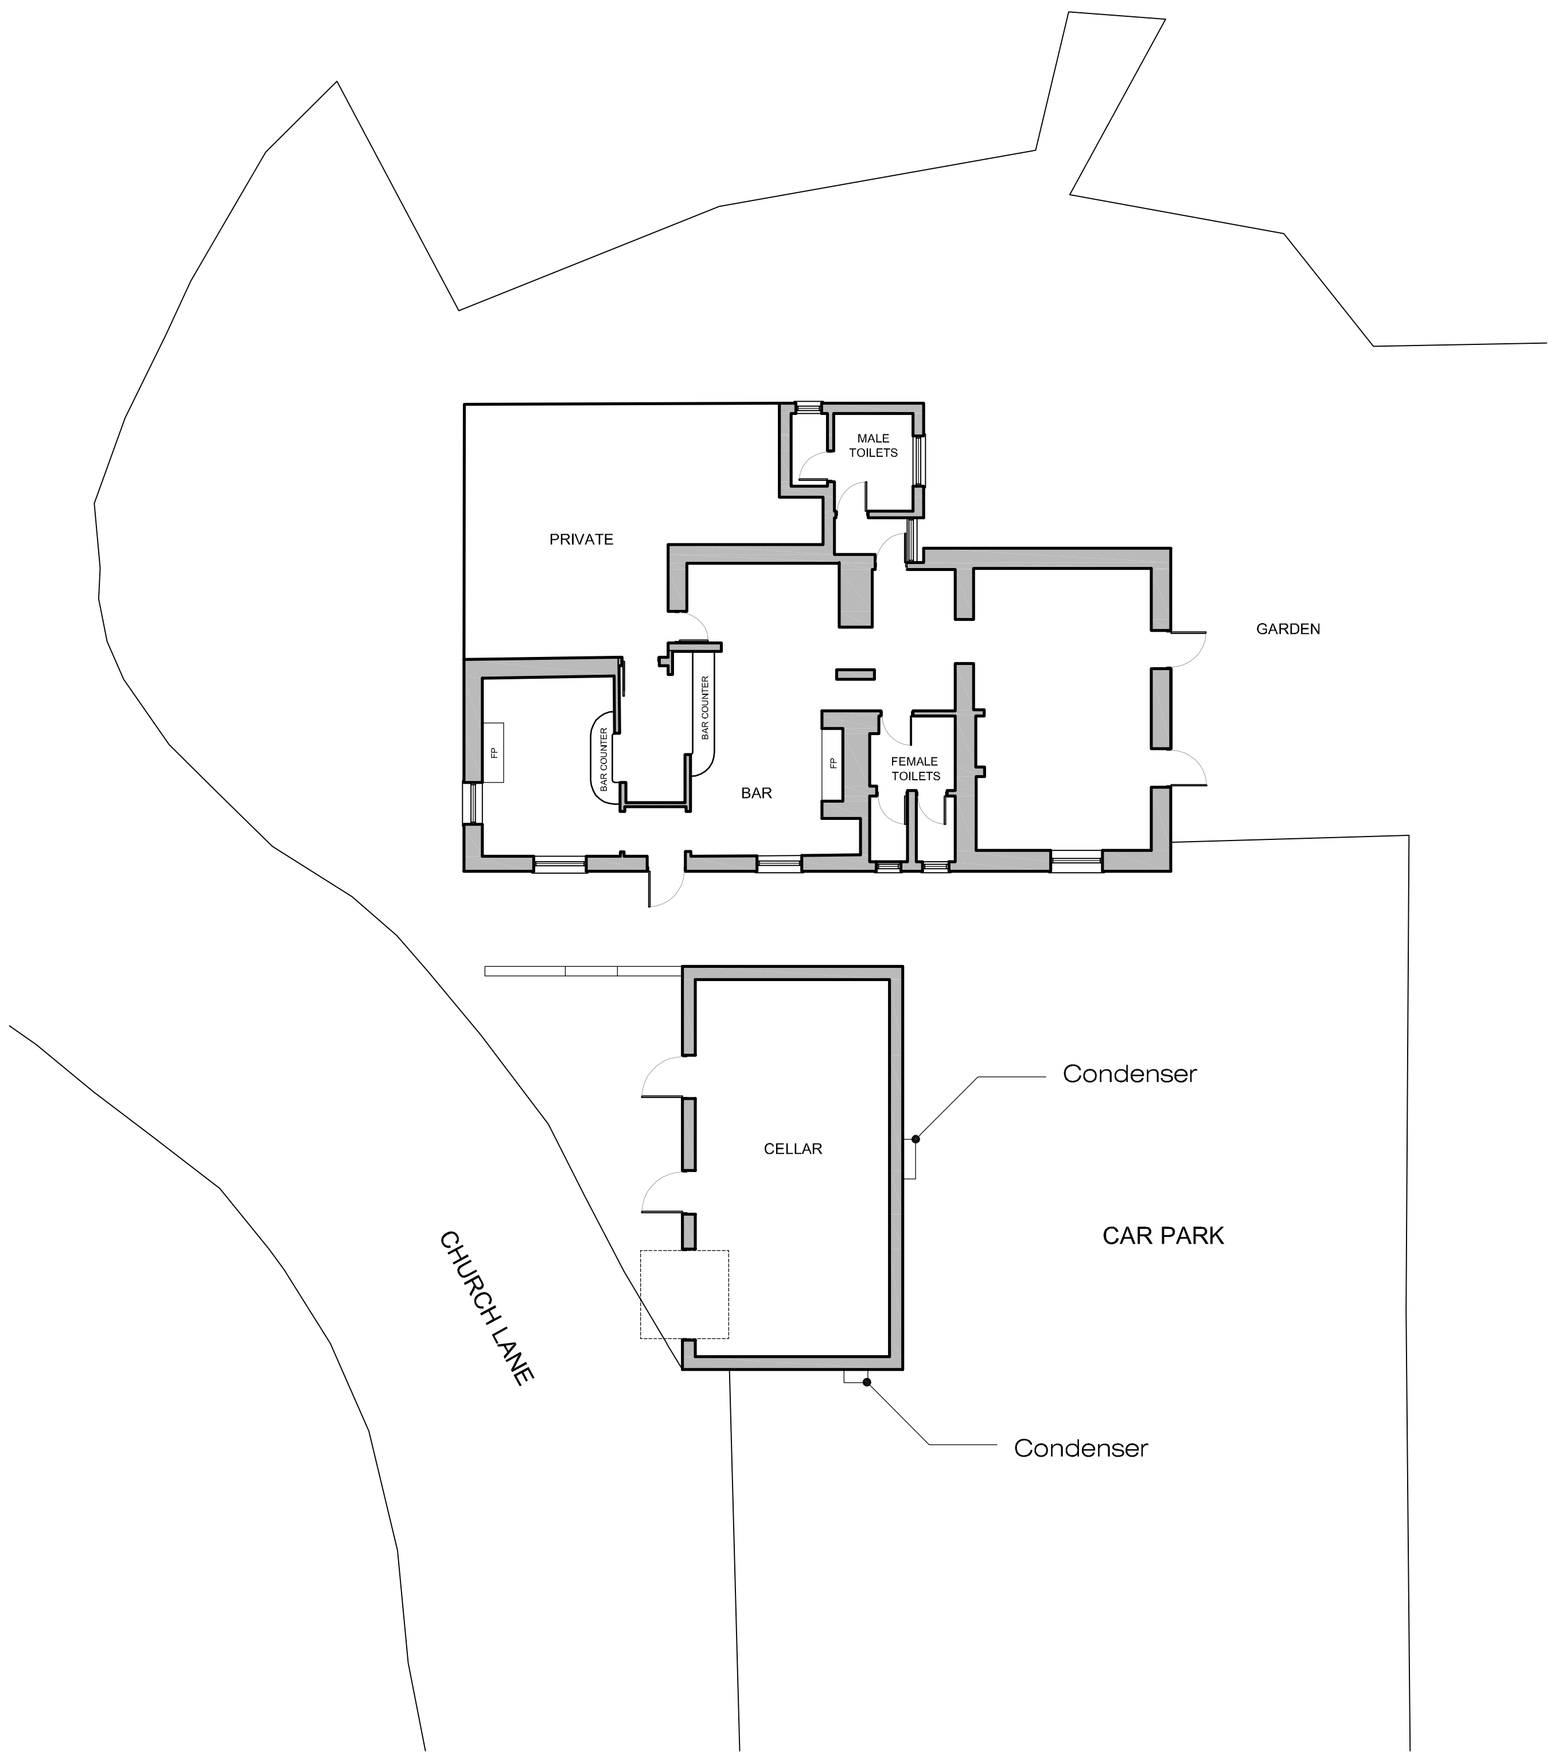

Proposed Plan
Scale 1:100

REVISIONS			
Rev.	Date.	Details.	Name.
.....			

design i.d.

Client: Punch Taverns

Project: The Wilkes Head, Church Ln, Eastergate, Chichester PO20 3UT

Drawing Title: Exisitng and Proposed Plan Drawing

Drawing No.: 17.118.PT.B 001

Rev.:

Scale: 1:100 @ A1

Status:

Drawn By:

Date: July 2017

All dimensions to be checked on site. Any discrepancies between this drawing and other information is to be referred to the practice. This drawing is copyright.

13 Jubilee Way, Eurolink Business Centre, Faversham, Kent, ME13 8GD
Tel: 01795 537896 Fax: 08712 516713 E-mail: mail@design-id.ltd.uk

ARUN DISTRICT COUNCIL EGGS/13/FL