
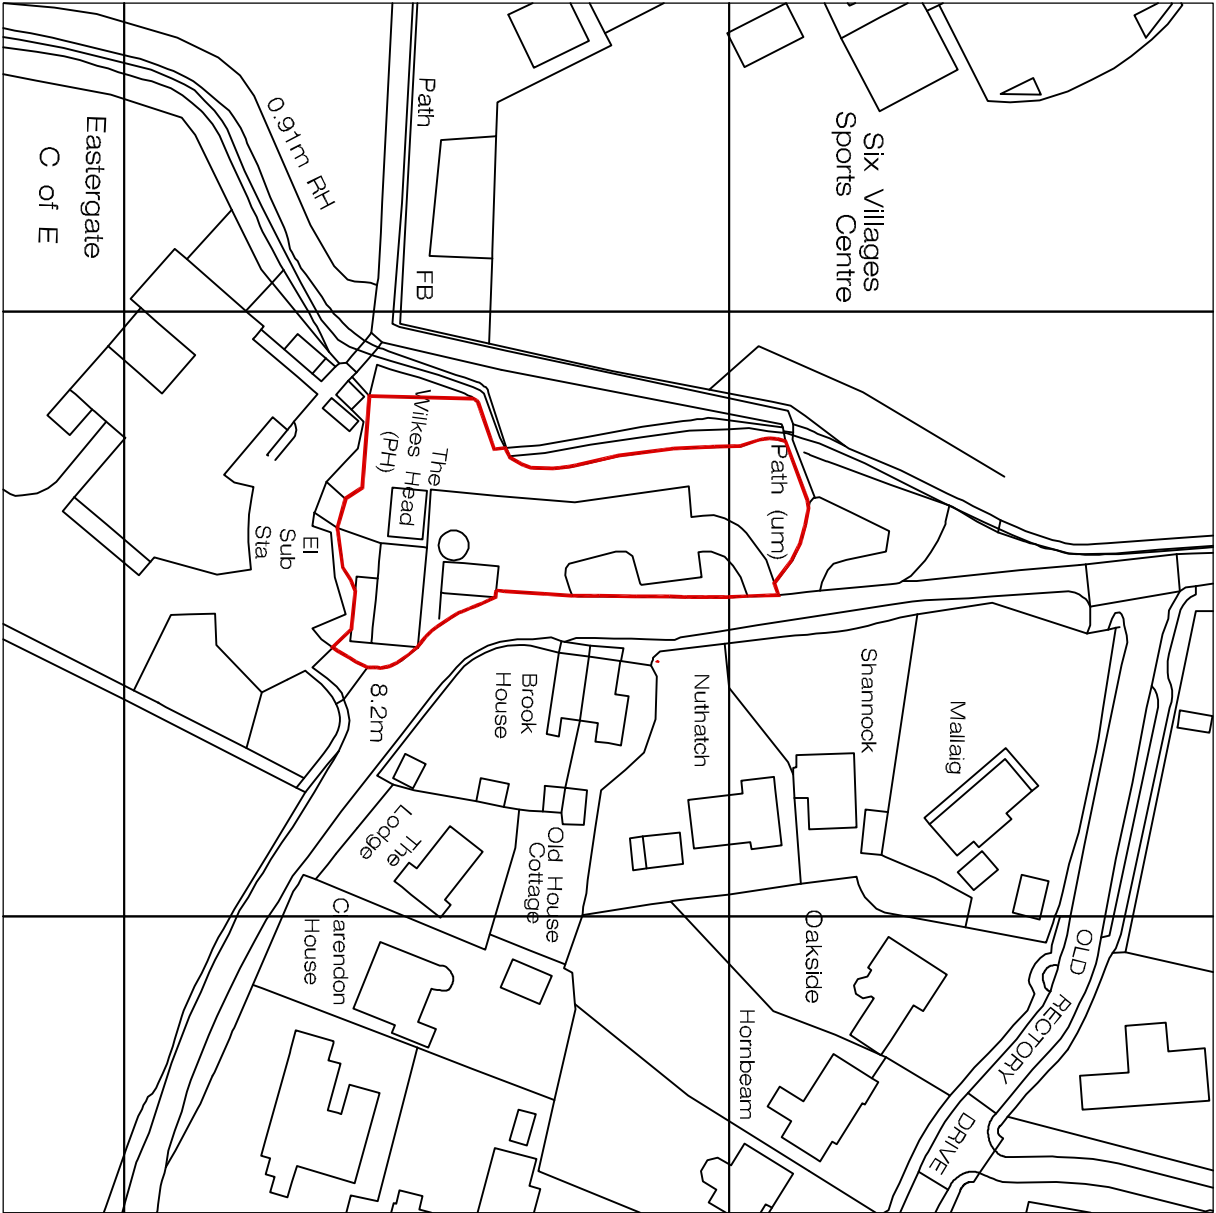
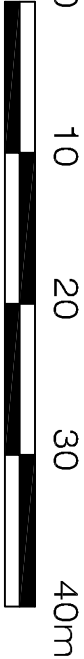


Scale: 1:1250

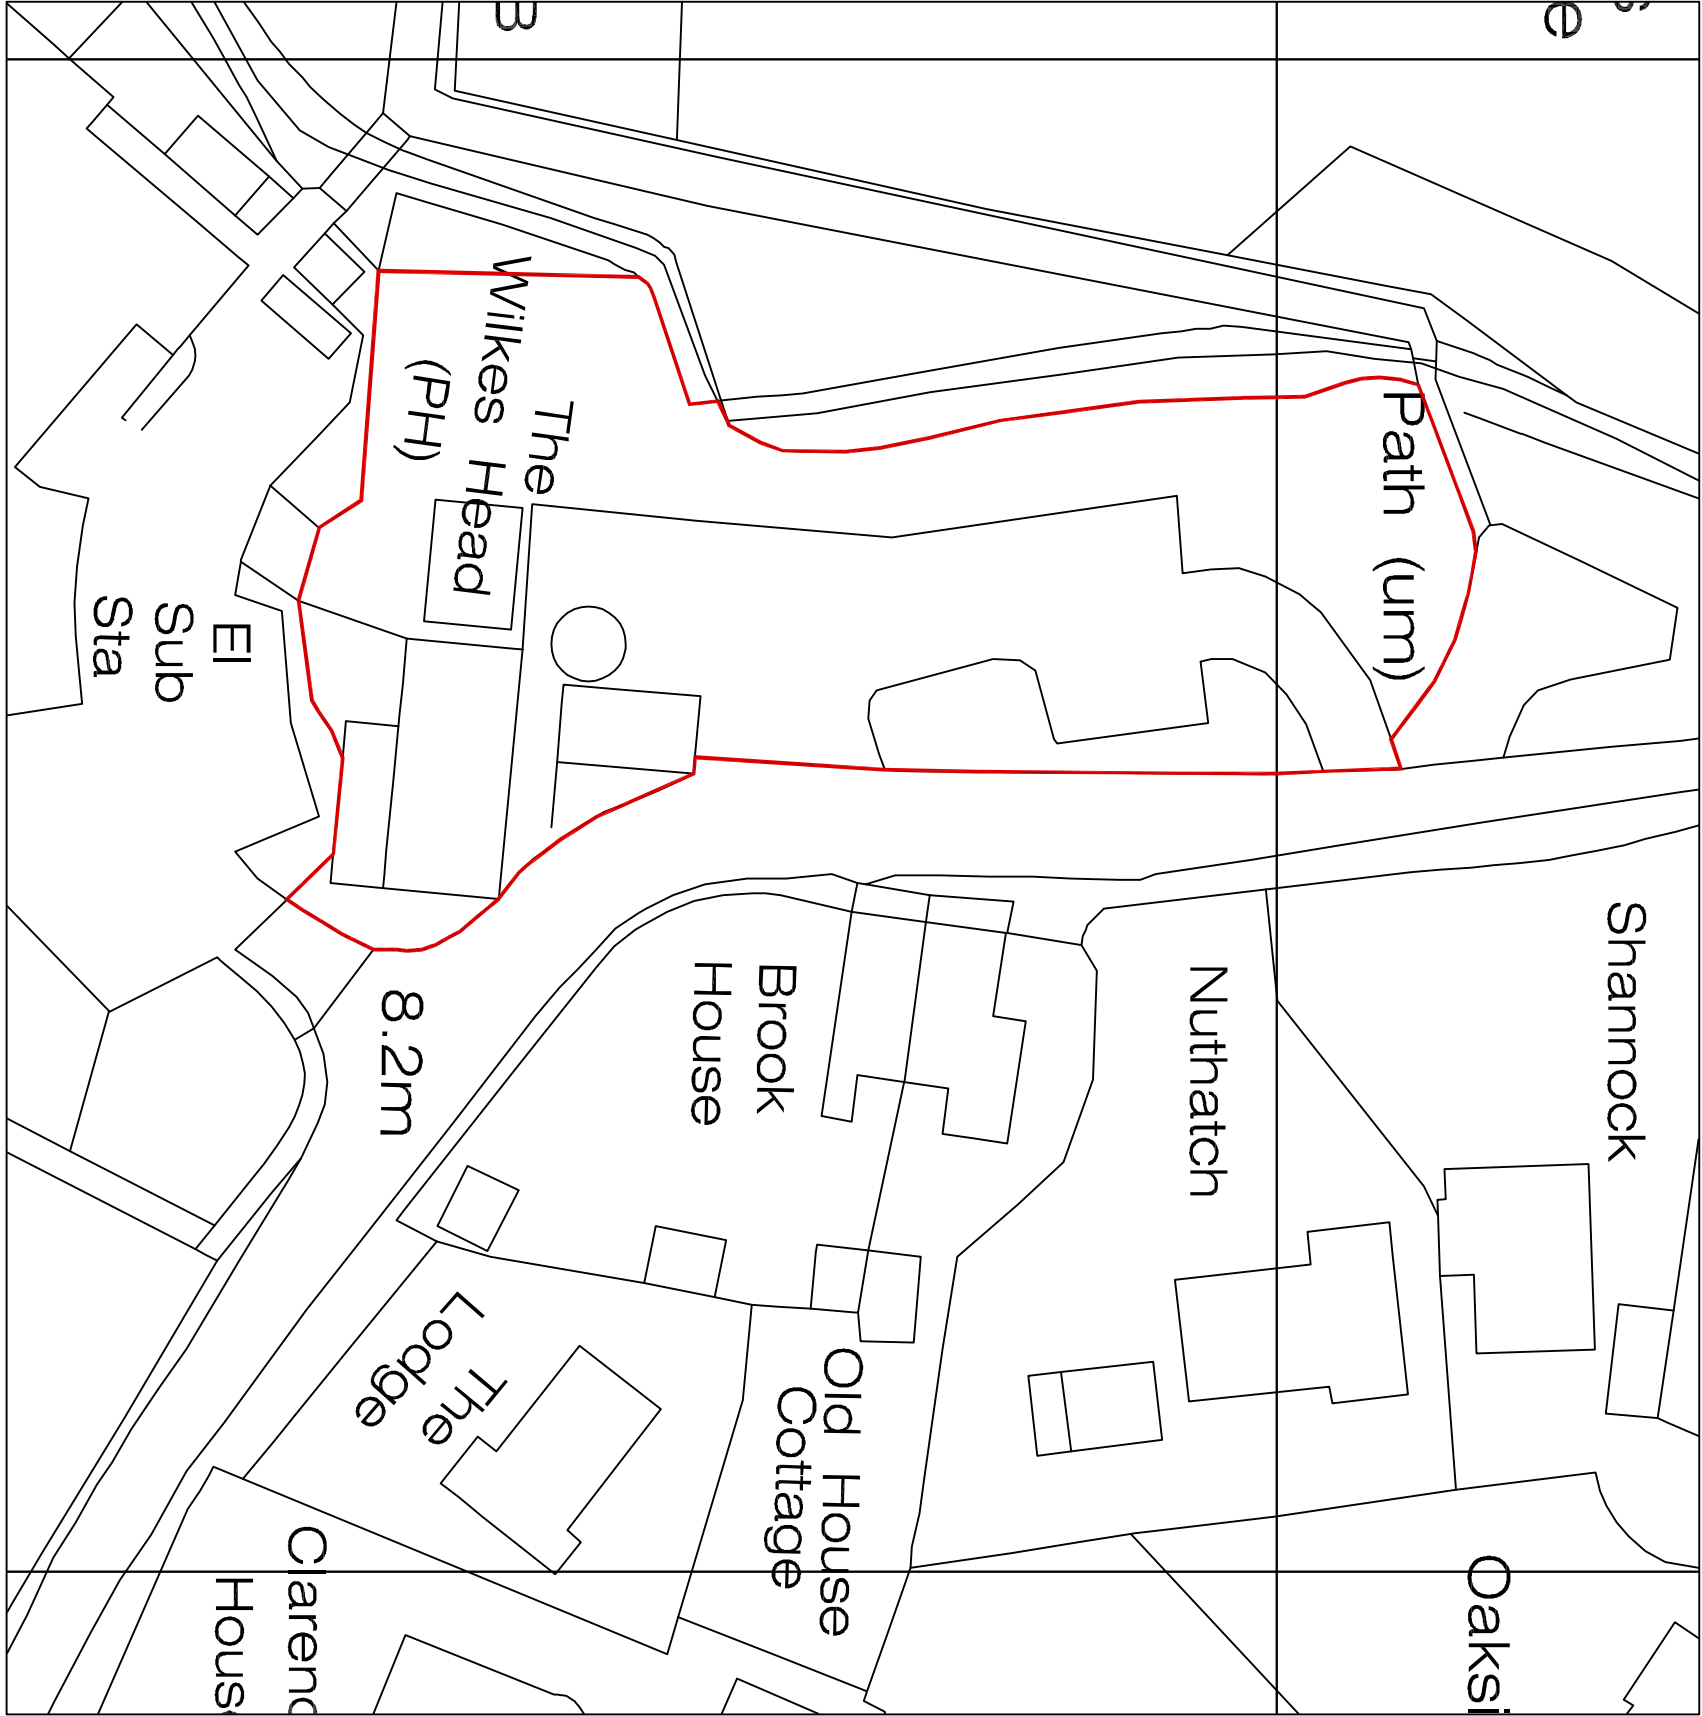

Scale: 1:500

REVISIONS			Rev.	Date	Details	Name

Project

The Wilkes Head
Church Ln,
Eastergate,
Chichester
PO20 3UJ

Project No

17118 PPH 000

Drawn by

Sub

Jul 2017

Scale

1:500 @ A3

Rev.

1

17118 PPH 000

Rev.

1

17118 PPH 000