

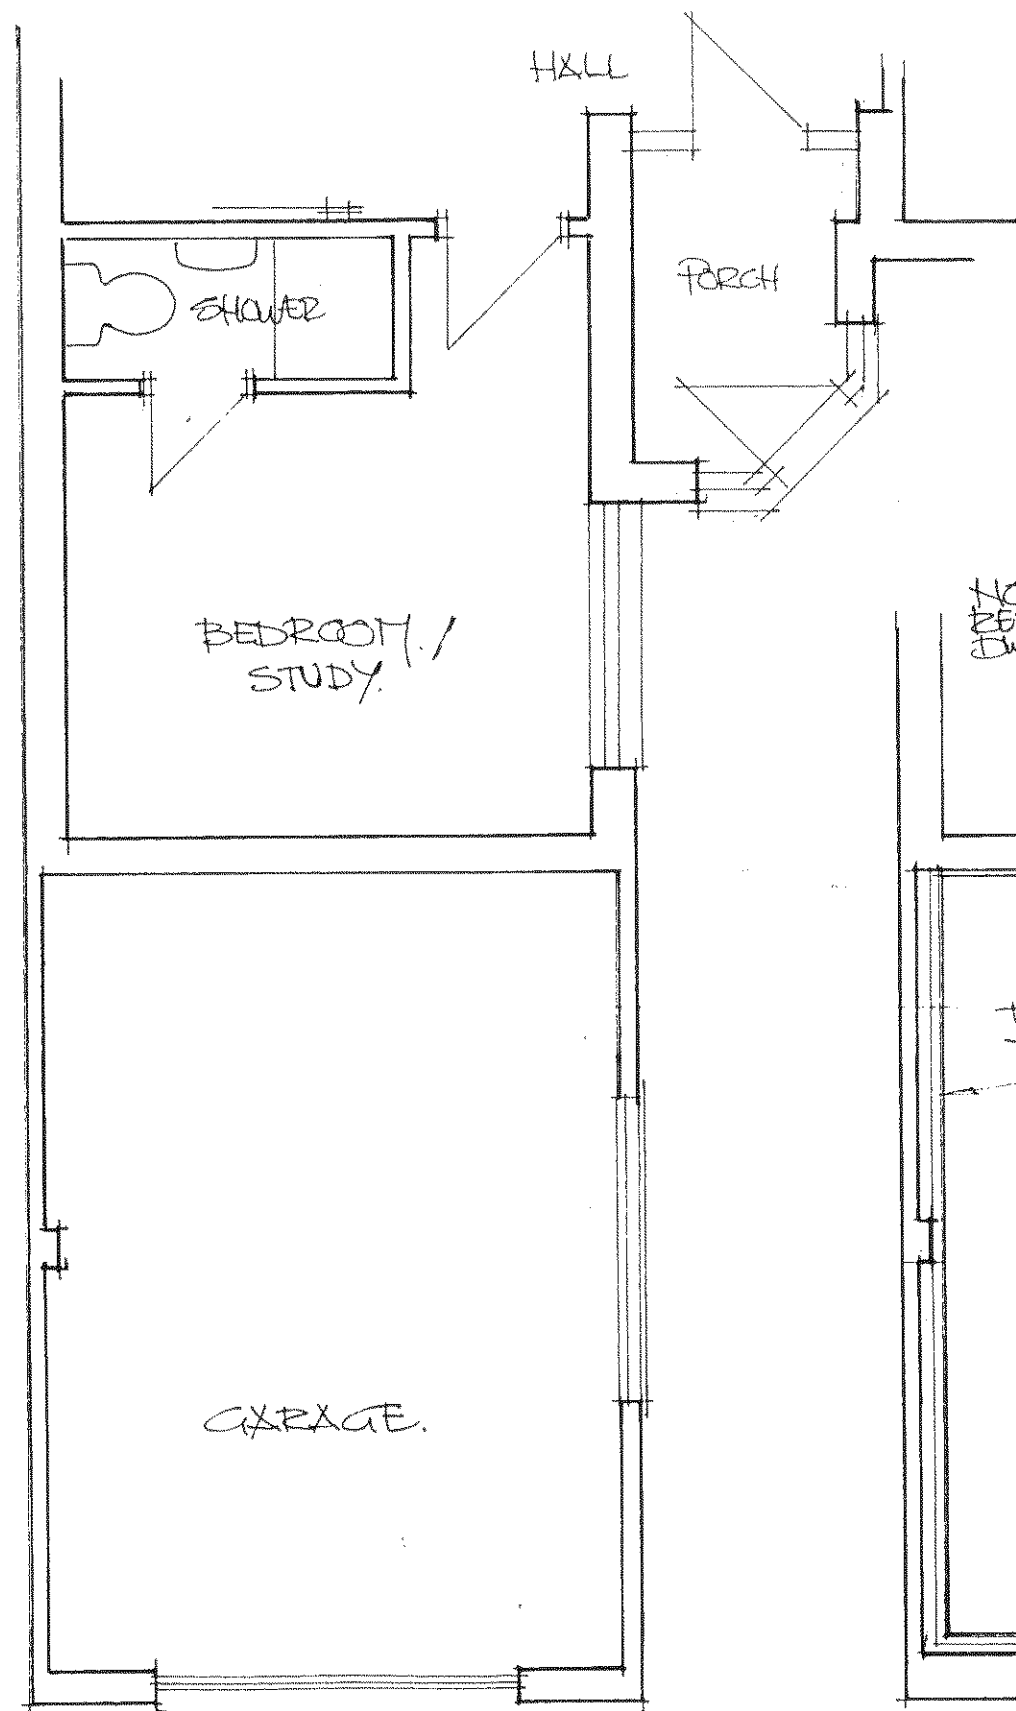
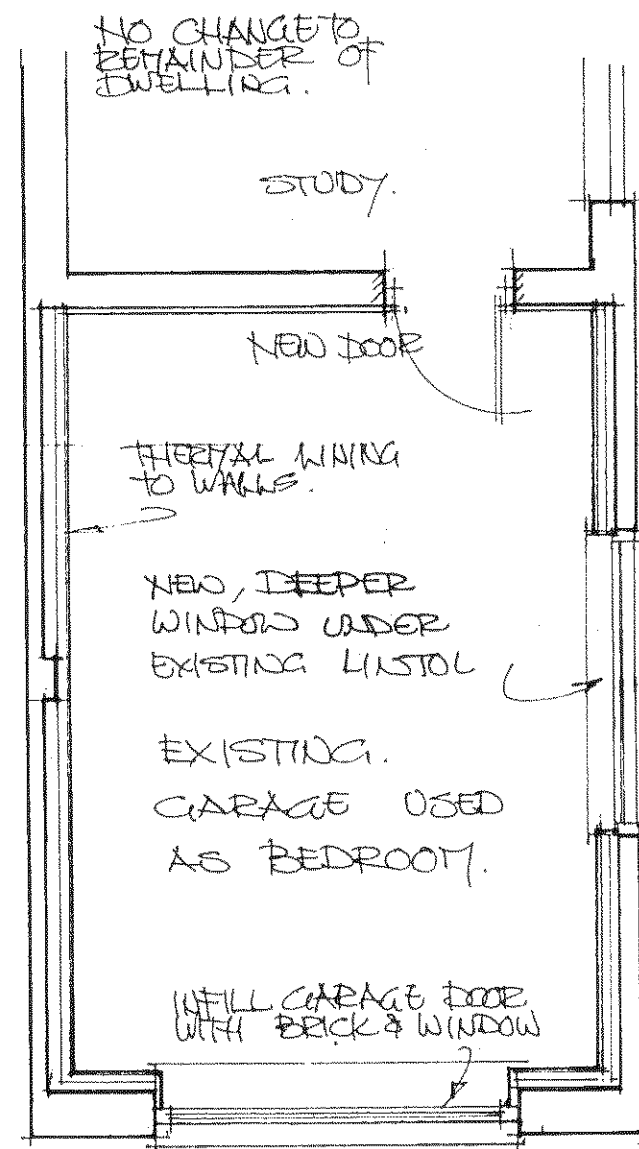


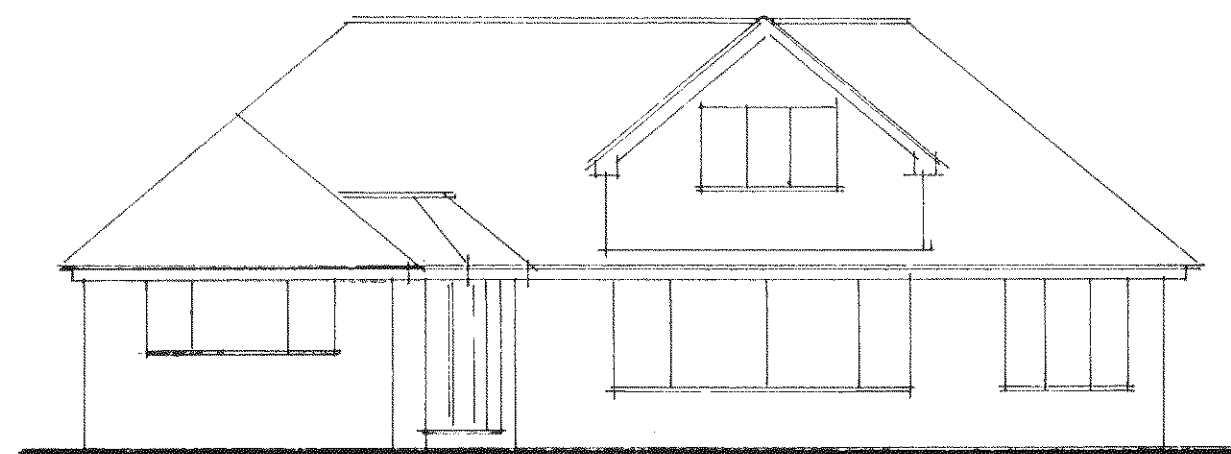


PROPOSED FRONT ELEVATION.


1-100

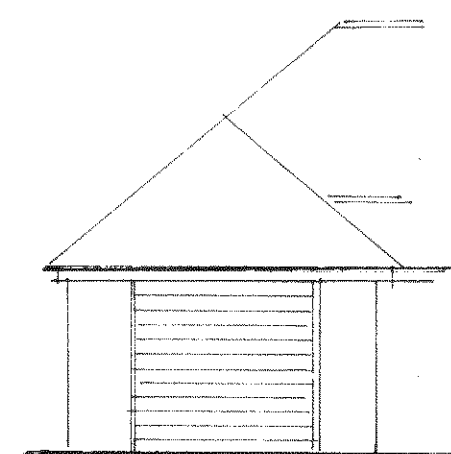


EXISTING FRONT ELEVATION OF GARAGE DOOR.

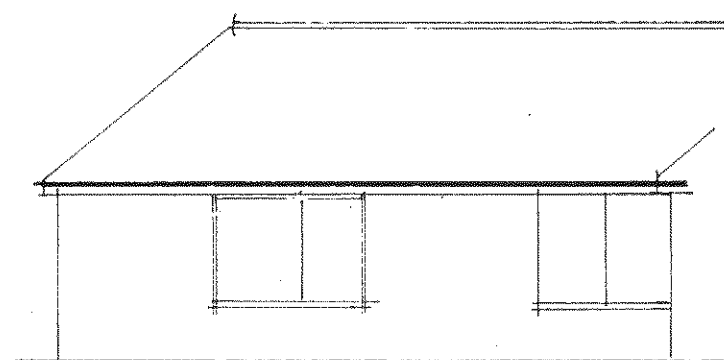


PROPOSED SIDE ELEVATION. 1-100

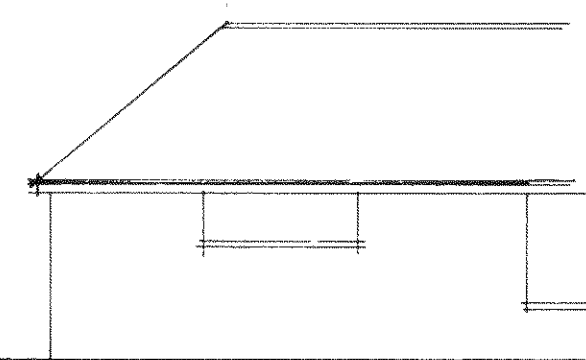

EXISTING SIDE ELEVATION.

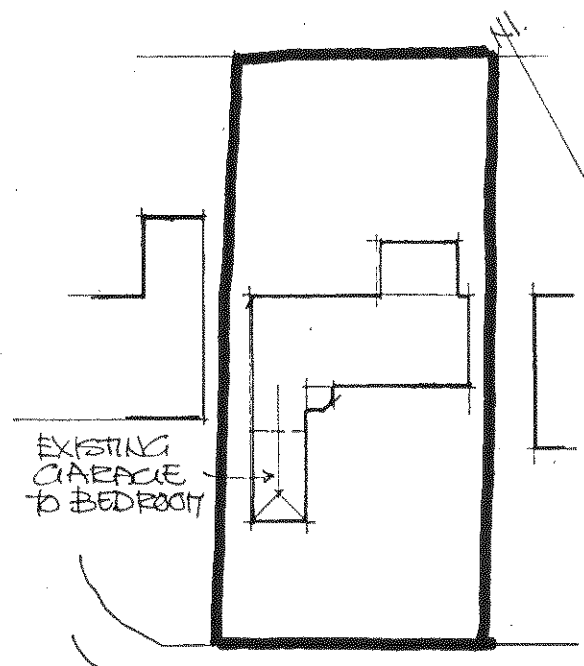

SITE PLAN 1:500
DOWNVIEW ROAD.

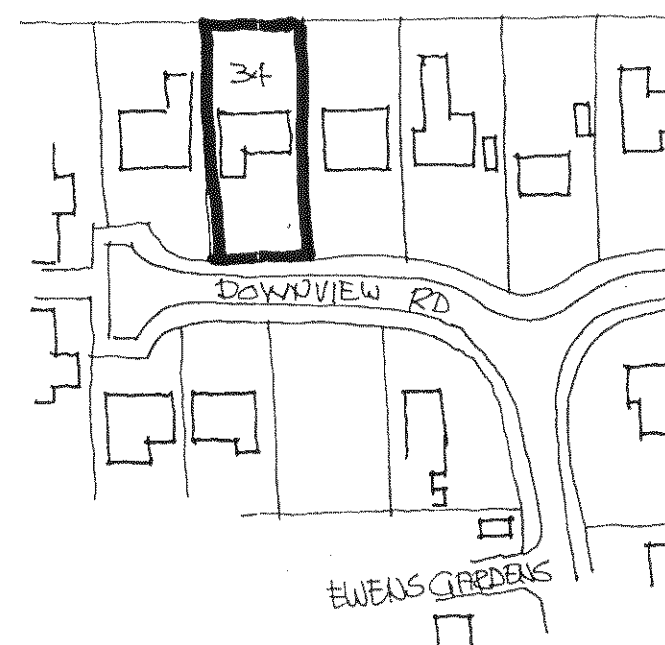

LOCATION PLAN 1:1250

GARAGE TO BEDROOM
AT
34 DOWNVIEW ROAD
BARNHAM. July 2011 DRG 2.