6589 - 28 BARNHAM RD, BARNHAM, WEST SUSSEX

PROPOSED FRONT ELEVATION

SCALE BAR

0m 0.5 1 2 3 4 5m

METERS

This visual is for representation purpose only.
Recreation of the drawing may alter the scale.
All dimensions to be confirmed on site prior to any manufacture.
Do not use artwork from this drawing.
Opening hours to be confirmed prior to manufacture of any signage.

REV.	AMENDMENTS	DATE	REV.	AMENDMENTS	DATE
EXT	Coloured Elevations Produced. Feasibility approved. As per EFM (JB) , Updated to the latest architect elevations	14.05.14 14.05.14 27.06.14			

DRAWING No.	6589EXT		
SCALE	1:100@A3	ISSUE	EXT
DATE	08.09.14		
DRAWN	Anuraj	QC DONE BY	Sruthi
EFM	James Barrow		

PROJECT

6589
28 Barnham Rd
Barnham
West Sussex

DESCRIPTION

Newstore, 2014-15
Proposed Elevation.

TESCO express

TESCO STORES LIMITED - EXPRESS GROUP
P.O. BOX 400, CIRRUS BUILDING, SHIRE PARK
WELWYN GARDEN CITY, HERTS, AL7 1AB
TELEPHONE: 01707 395150

THE COPYRIGHT AND ALL OTHER RIGHTS IN AND RELATING TO THIE PUBLICATION BELONG TO AND ARE THE SOLE PROPERTY OF TESCO STORES LIMITED. ALL RIGHTS ATRE RESERVED. NEITHER THE WHOLE NOR ANY PART OF THIS PUBLICATION MAY BE REPRODUCED OR TRANSMITTED IN ANY FORM OR BY ANY ELECTRONIC OR MECHANICAL MEANS INCLUDING PHOTOCOPYING AND RECORDING OR FROM ANY RETRIEVAL SYSTEM WITHOUT THE PRIOR WRITTERN LICENCE FROM THE OWNER.
© 1997 TESCO STORES LIMITED

ARUN DISTRICT COUNCIL EG/57/14/A

6589 - 28 BARNHAM RD, BARNHAM, WEST SUSSEX

PROPOSED SIDE ELEVATION

SCALE BAR

0m 0.5 1 2 3 4 5m

METERS

This visual is for representation purpose only.
Recreation of the drawing may alter the scale.
All dimensions to be confirmed on site prior to any manufacture.
Do not use artwork from this drawing.
Opening hours to be confirmed prior to manufacture of any signage.

REV.	AMENDMENTS	DATE	REV.	AMENDMENTS	DATE
EXT	Coloured Elevations Produced. Feasibility approved. As per EFM (JB) , Updated to the latest architect elevations	14.05.14 14.05.14 27.06.14			

DRAWING No.	6589EXT		
SCALE	1:100@A3	ISSUE	EXT
DATE	19.08.14		
DRAWN	Anuraj	QC DONE BY	Sruthi
EFM	James Barrow		

PROJECT

6589
28 Barnham Rd
Barnham
West Sussex

DESCRIPTION

Newstore, 2014-15
Proposed Elevation.

TESCO express

TESCO STORES LIMITED - EXPRESS GROUP
P.O. BOX 400, CIRRUS BUILDING, SHIRE PARK
WELWYN GARDEN CITY, HERTS, AL7 1AB
TELEPHONE: 01707 395150

THE COPYRIGHT AND ALL OTHER RIGHTS IN AND RELATING TO THIE PUBLICATION BELONG TO AND ARE THE SOLE PROPERTY OF TESCO STORES LIMITED. ALL RIGHTS ATRE RESERVED. NEITHER THE WHOLE NOR ANY PART OF THIS PUBLICATION MAY BE REPRODUCED OR TRANSMITTED IN ANY FORM OR BY ANY ELECTRONIC OR MECHANICAL MEANS INCLUDING PHOTOCOPYING AND RECORDING OR FROM ANY RETRIEVAL SYSTEM WITHOUT THE PRIOR WRITTERN LICENCE FROM THE OWNER.
© 1997 TESCO STORES LIMITED

ARUN DISTRICT COUNCIL EG/57/14/A

6589 - 28 BARNHAM RD, BARNHAM, WEST SUSSEX

PROPOSED FRONT ELEVATION

Scale - 1:100 @ A1

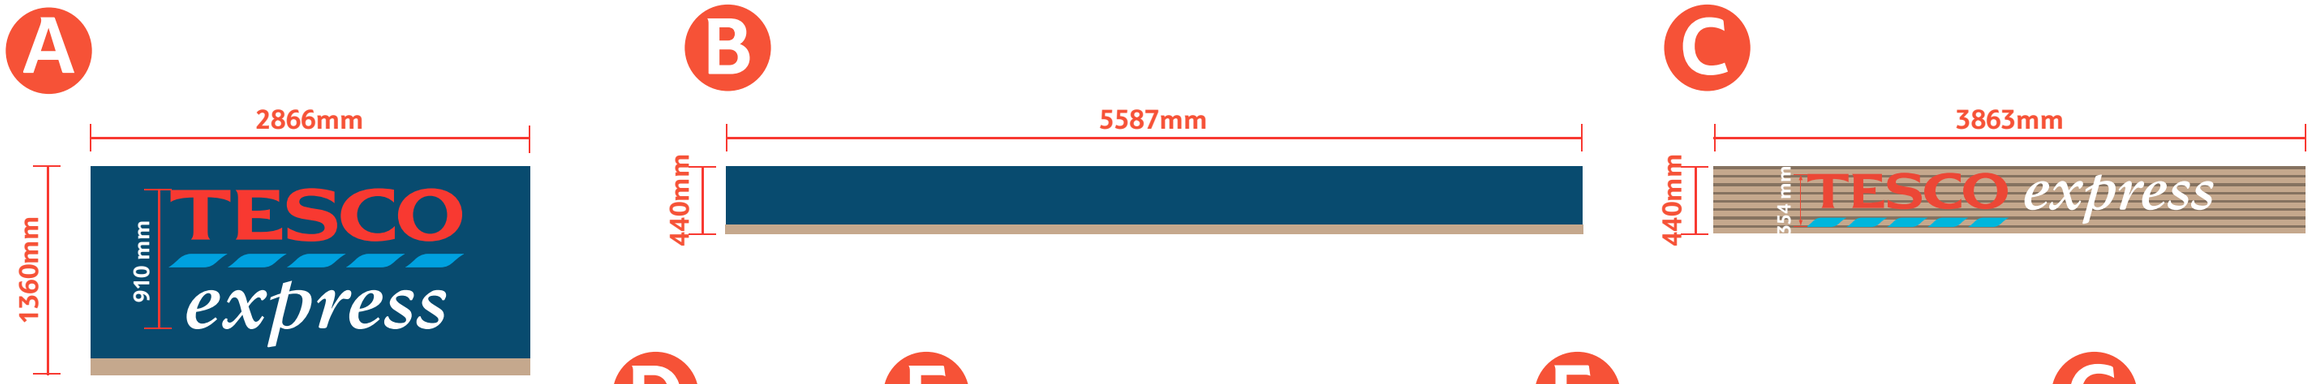

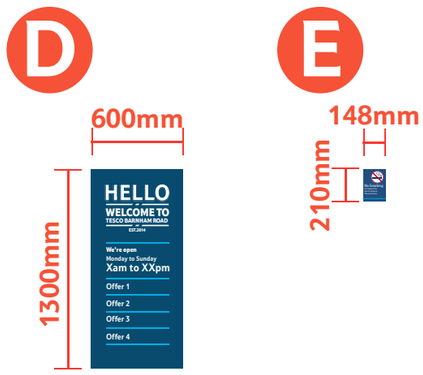

Scale - 1:20 @ A1

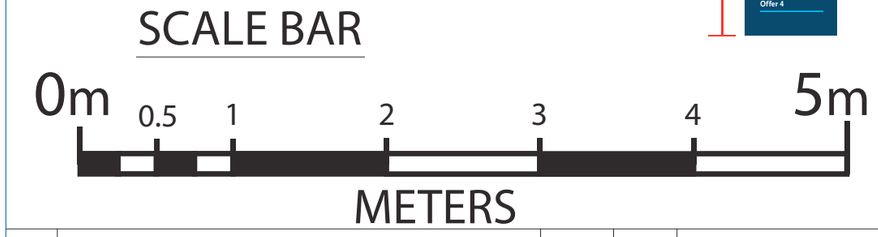

This visual is for representation purpose only.
Recreation of the drawing may alter the scale.
All dimensions to be confirmed on site prior to any manufacture.
Do not use artwork from this drawing.
Opening hours to be confirmed prior to manufacture of any signage.

REV.	AMENDMENTS	DATE	REV.	AMENDMENTS	DATE
EXT	Coloured Elevations Produced. Feasibility approved. As per EFM (JB) , Updated to the latest architect elevations	14.05.14 14.05.14 27.06.14			

DRAWING No.	6589EXT		
SCALE	1:20@A1	ISSUE	EXT
DATE	27.07.14		
DRAWN	Anuraj	QC DONE BY	Sruthi
EFM	James Barrow		

PROJECT
6589
28 Barnham Rd
Barnham
West Sussex

DESCRIPTION
Planning Submission

TESCO express
TESCO STORES LIMITED - EXPRESS GROUP
P.O. BOX 400, CIRRUS BUILDING, SHIRE PARK
WELWYN GARDEN CITY, HERTS, AL7 1AB
TELEPHONE: 01707 395150
THE COPYRIGHT AND ALL OTHER RIGHTS IN AND RELATING TO THIE PUBLICATION BELONG TO AND ARE THE SOLE PROPERTY OF TESCO STORES LIMITED. ALL RIGHTS ATRE RESERVED. NEITHER THE WHOLE NOR ANY PART OF THIS PUBLICATION MAY BE REPRODUCED OR TRANSMITTED IN ANY FORM OR BY ANY ELECTRONIC OR MECHANICAL MEANS INCLUDING PHOTOCOPYING AND RECORDING OR FROM ANY RETRIEVAL SYSTEM WITHOUT THE PRIOR WRITTERN LICENCE FROM THE OWNER.
© 1997 TESCO STORES LIMITED

ARUN DISTRICT COUNCIL EG/57/14/A