


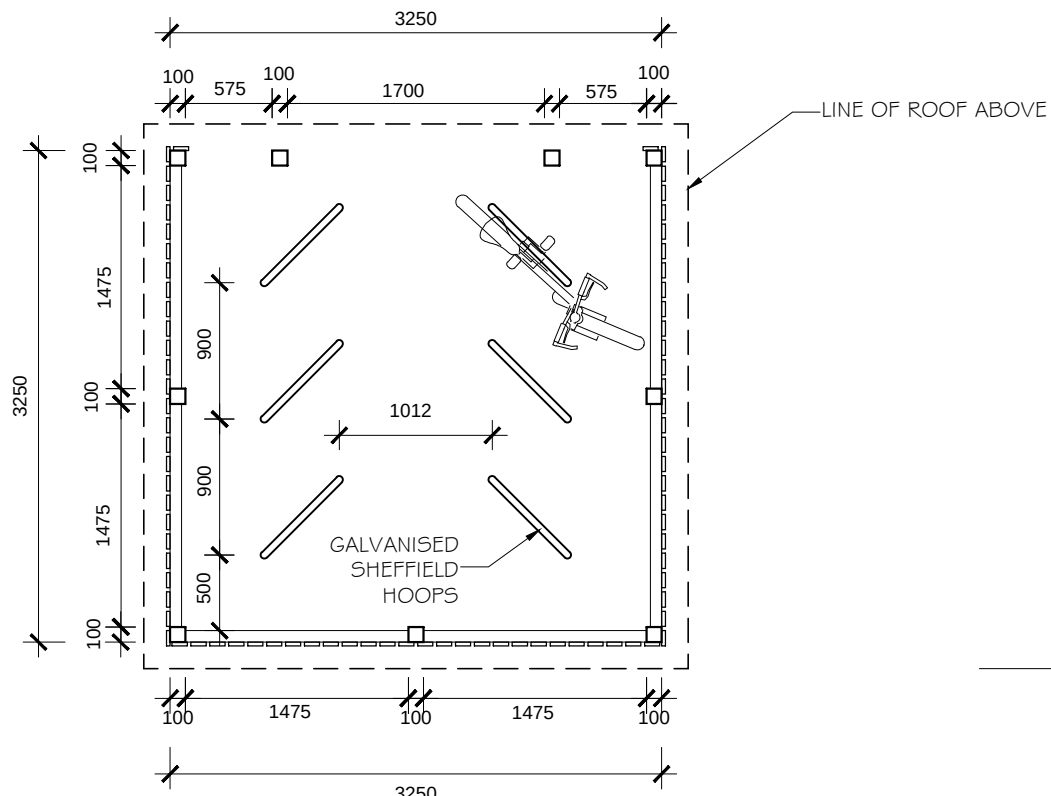
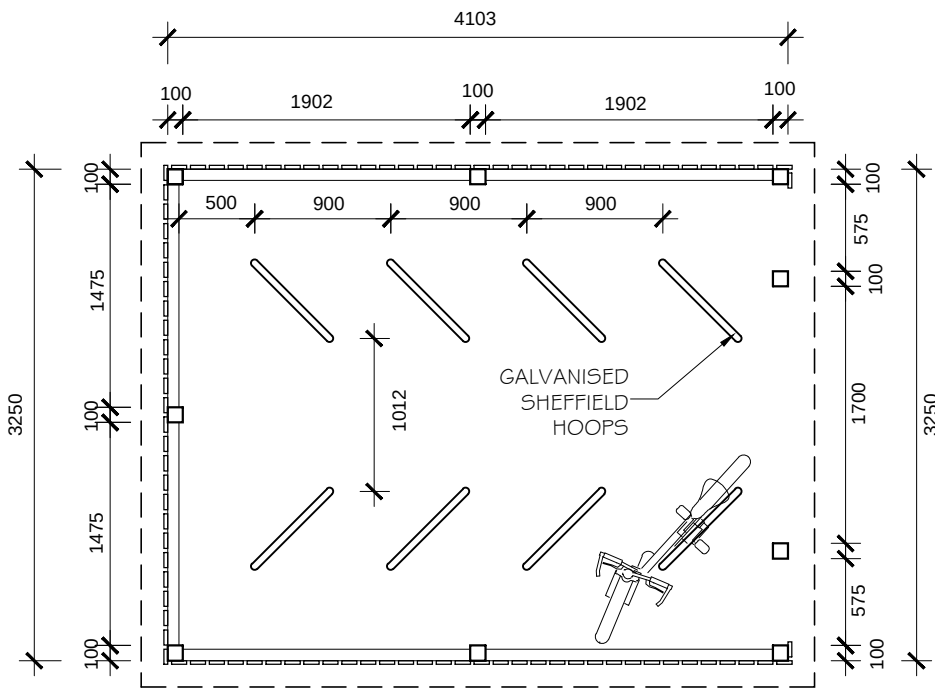


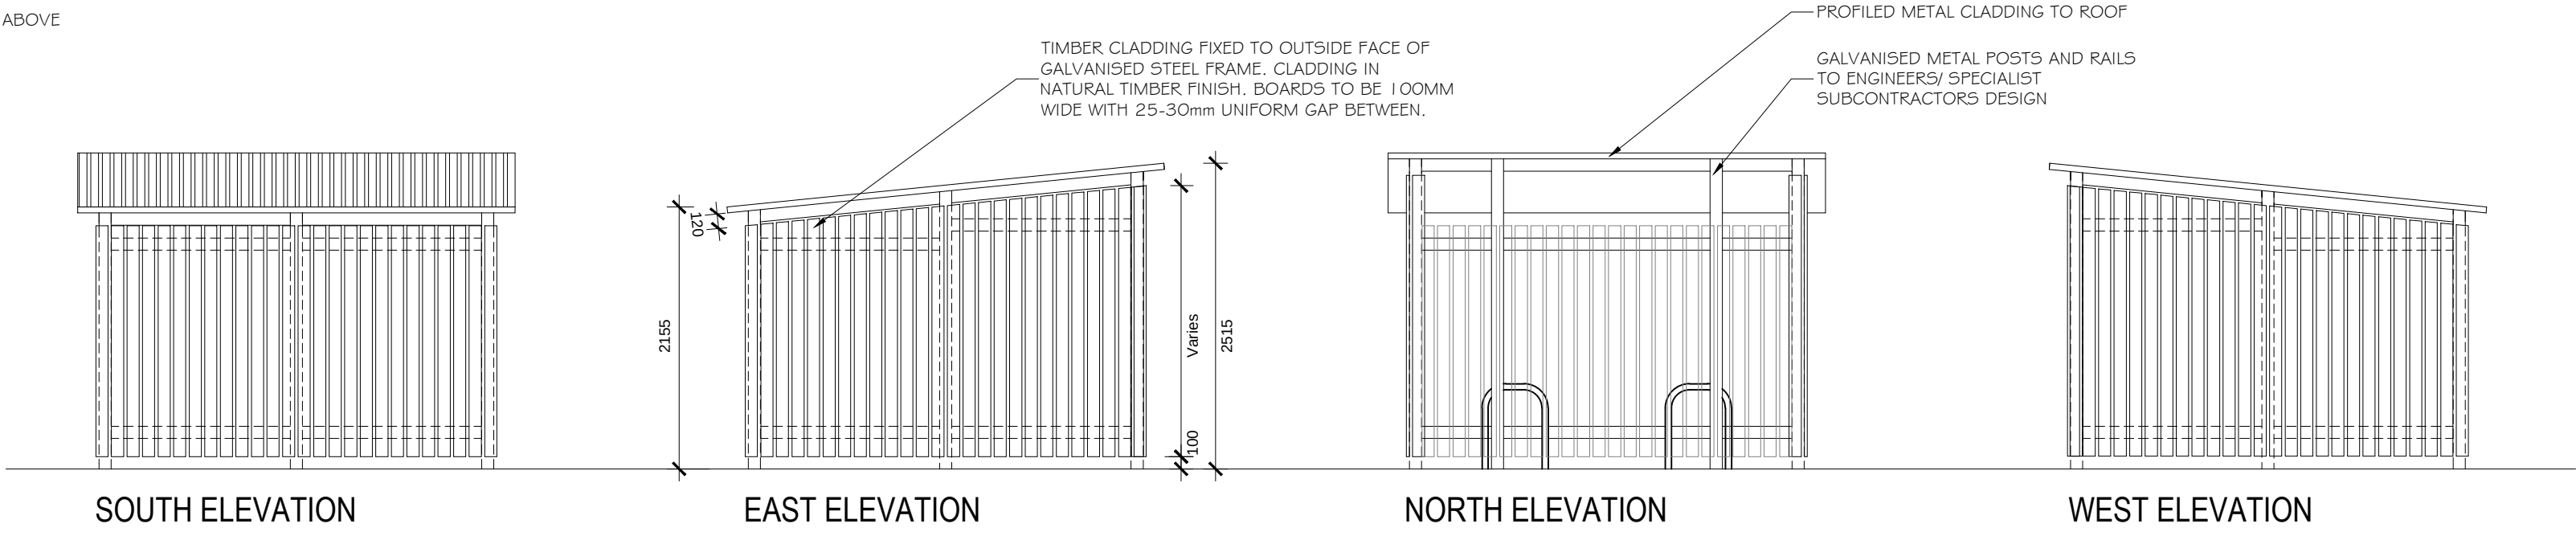



CYCLE STORE 1 SCALE 1:50

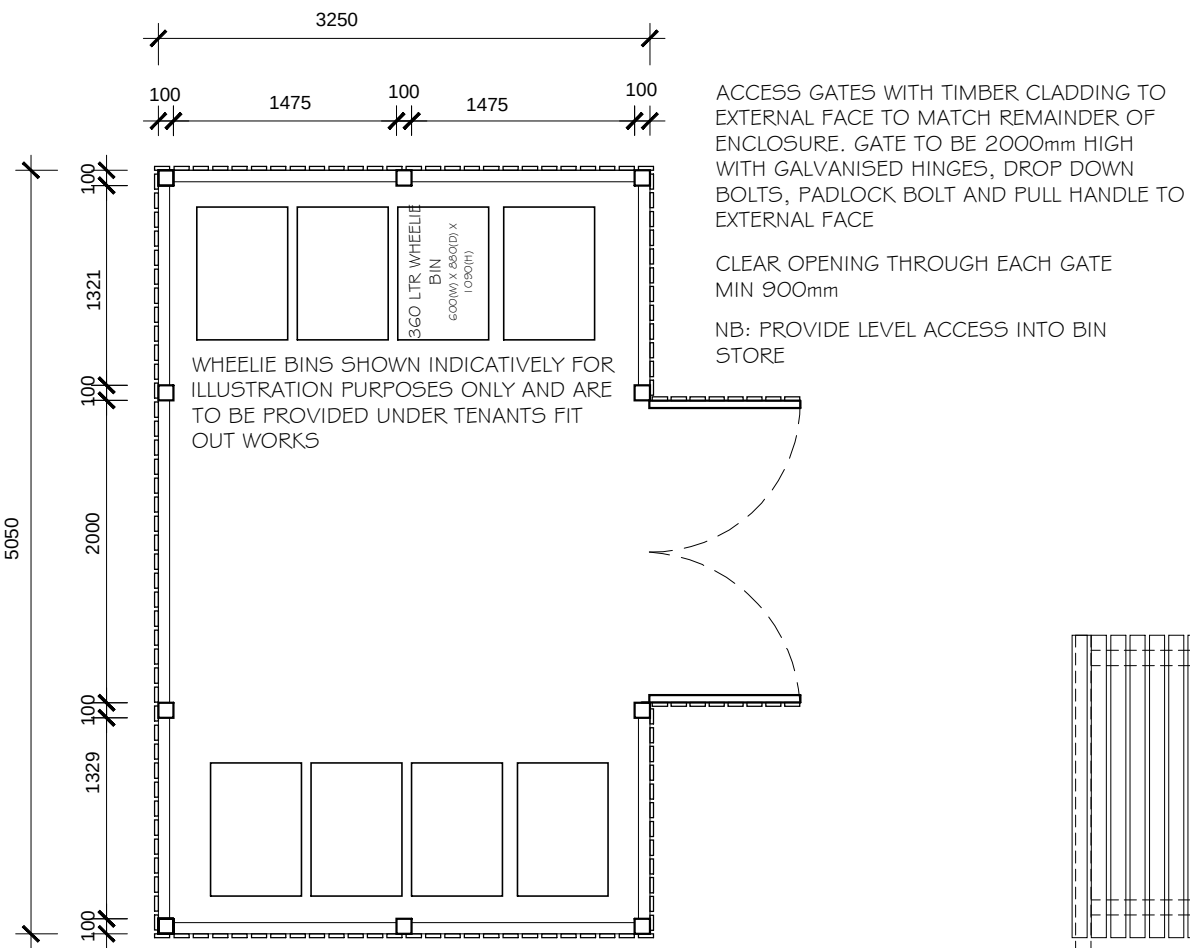

CYCLE STORE 2 SCALE 1:50

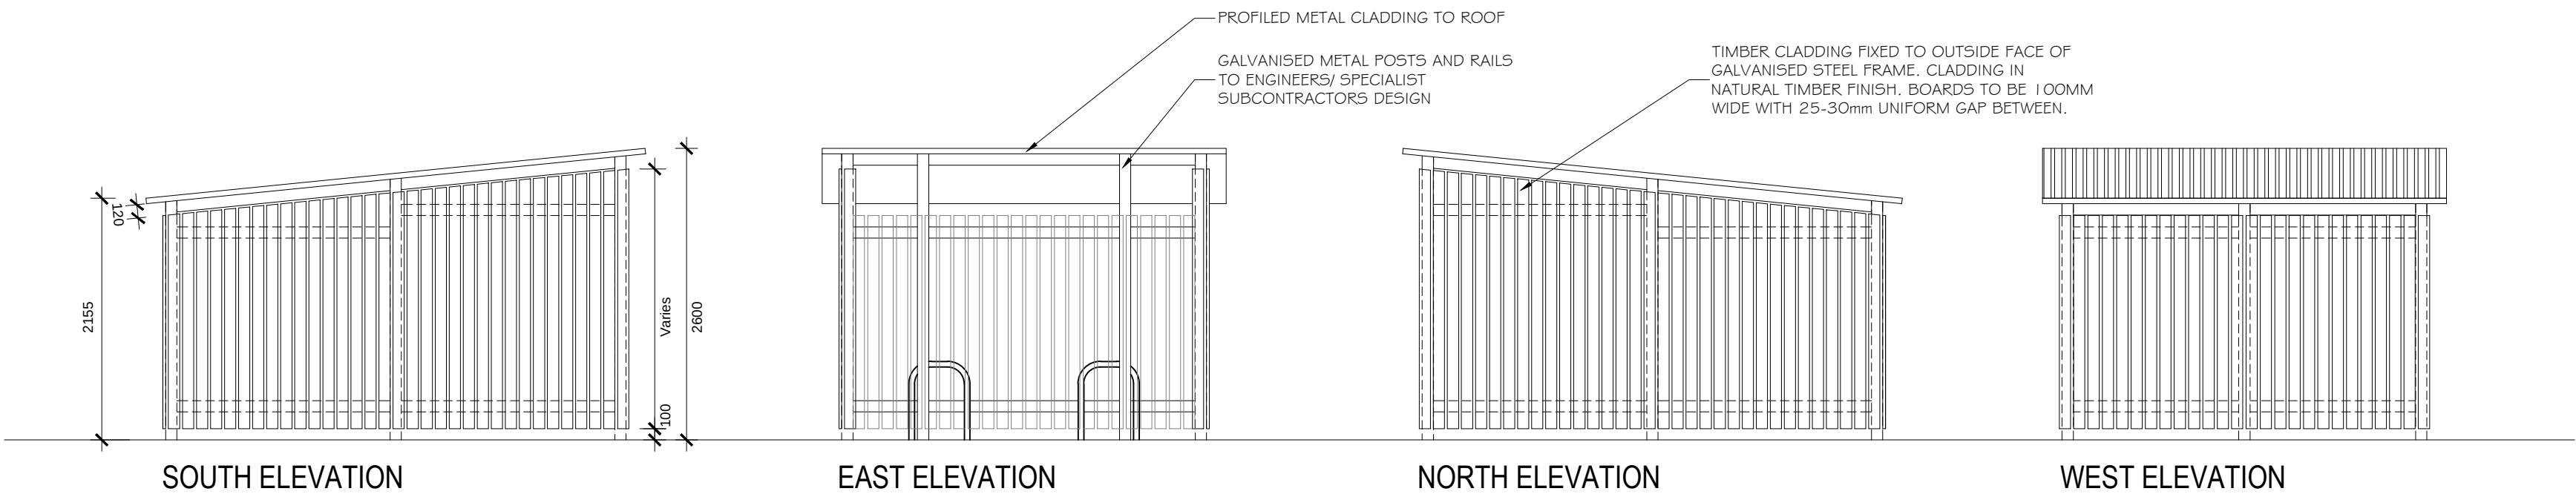

BIN STORE SCALE 1:50

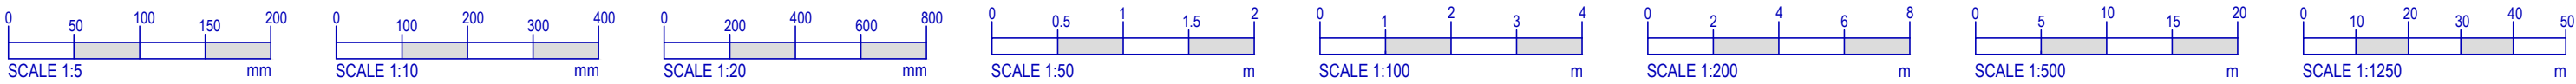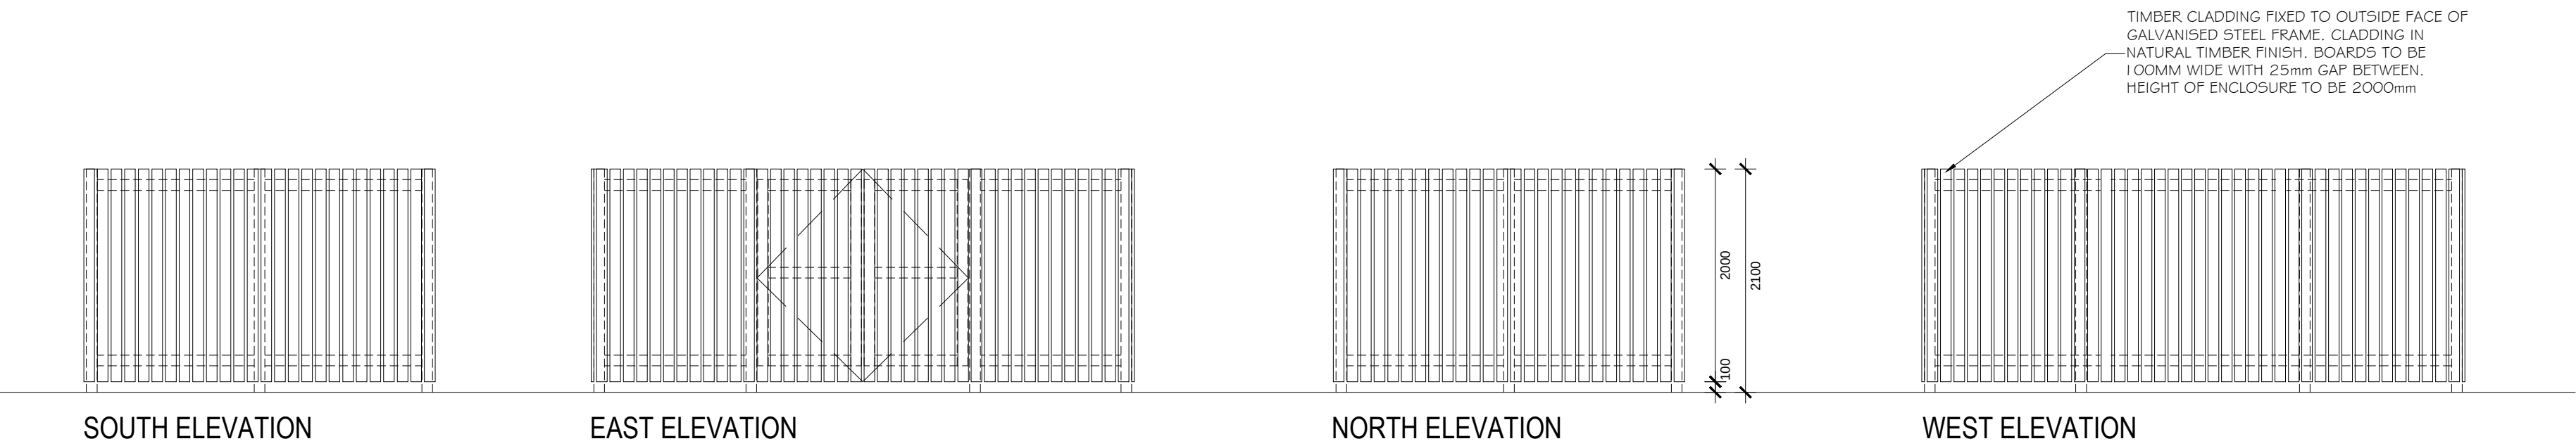

REV:	DATE:	DESCRIPTION:	DR	CHK
OTHER THAN FOR THE PURPOSES OF PLANNING, DO NOT SCALE THESE DRAWINGS. USE WRITTEN DIMENSIONS ONLY. ALL DIMENSIONS TO BE CHECKED ON SITE PRIOR TO COMMENCEMENT OF WORK. THIS DRAWING IS THE COPYRIGHT OF SIMPSON HILDER ASSOCIATES LIMITED AND MAY NOT BE REPRODUCED, COPIED OR ALTERED IN ANY WAY WITHOUT WRITTEN AUTHORITY				
SIMPSON HILDER ASSOCIATES LIMITED 67a High Street Lyndhurst Hampshire SO43 7BE T: 023 80 283798 F: 023 80 283688 E: sha@simpsonhilder.co.uk				
PROPOSED EXTERNAL ENCLOSURES				
DRAWING STATUS: PLANNING				
THE CROFT MEDICAL CENTRE BARNHAM ROAD EASTERGATE WEST SUSSEX PO20 3RP				
DATE: 04.02.16		DRAWN BY: JM		
SCALE @ A1: 1:50, NT5		CHECKED:		DATE CHECKED:
JOB NO: 5499		DRAWING NO: 115		REVISION: