
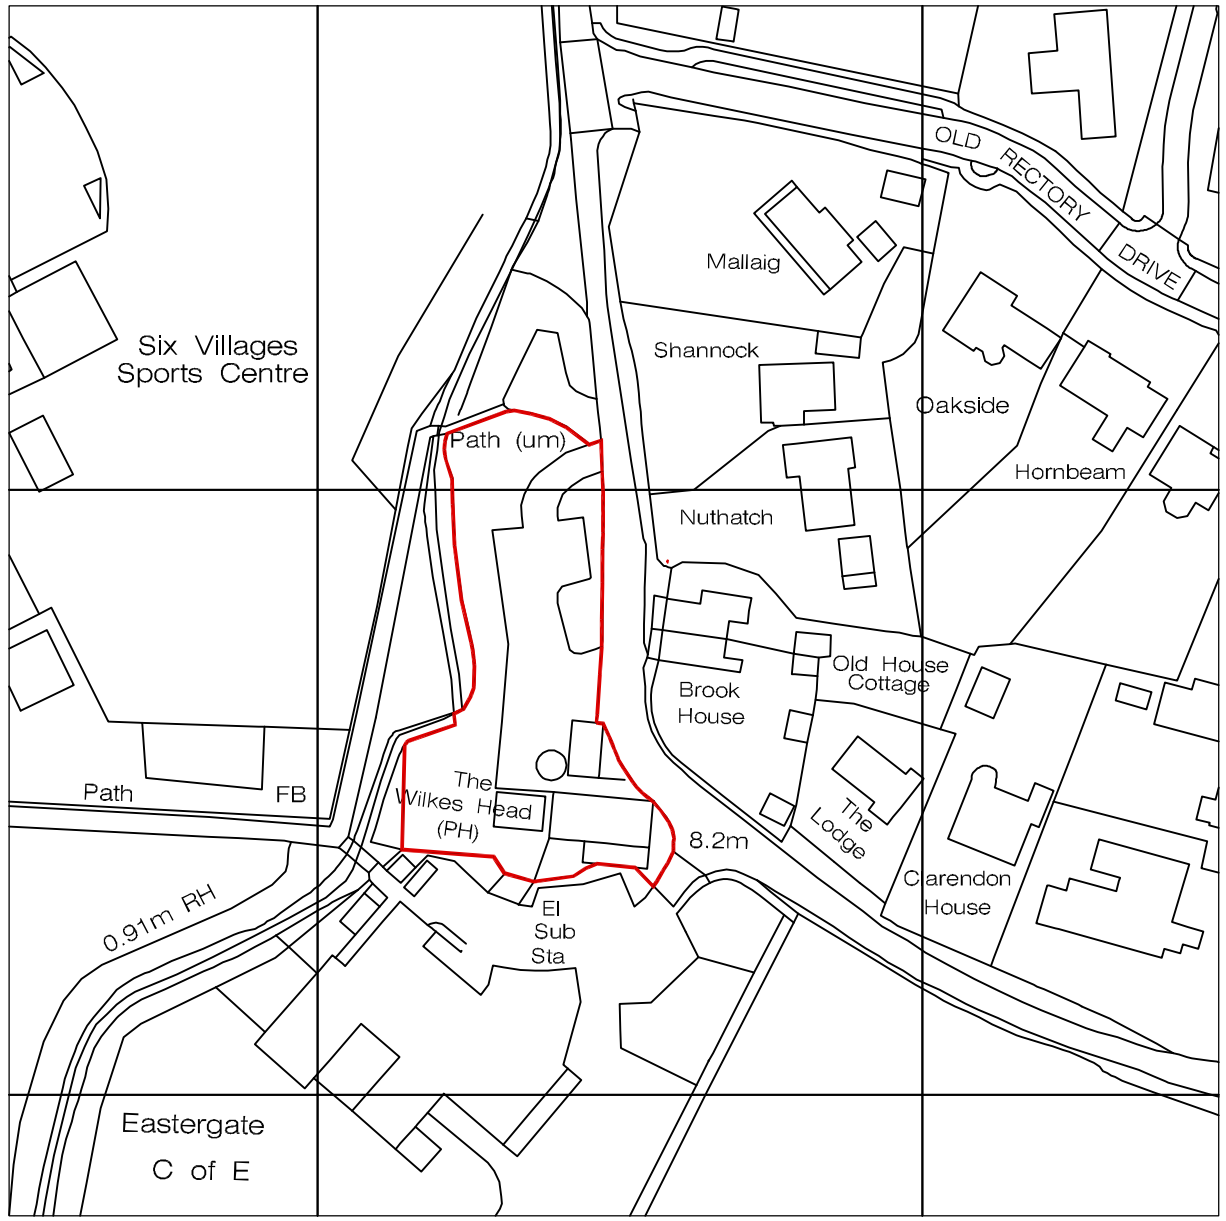


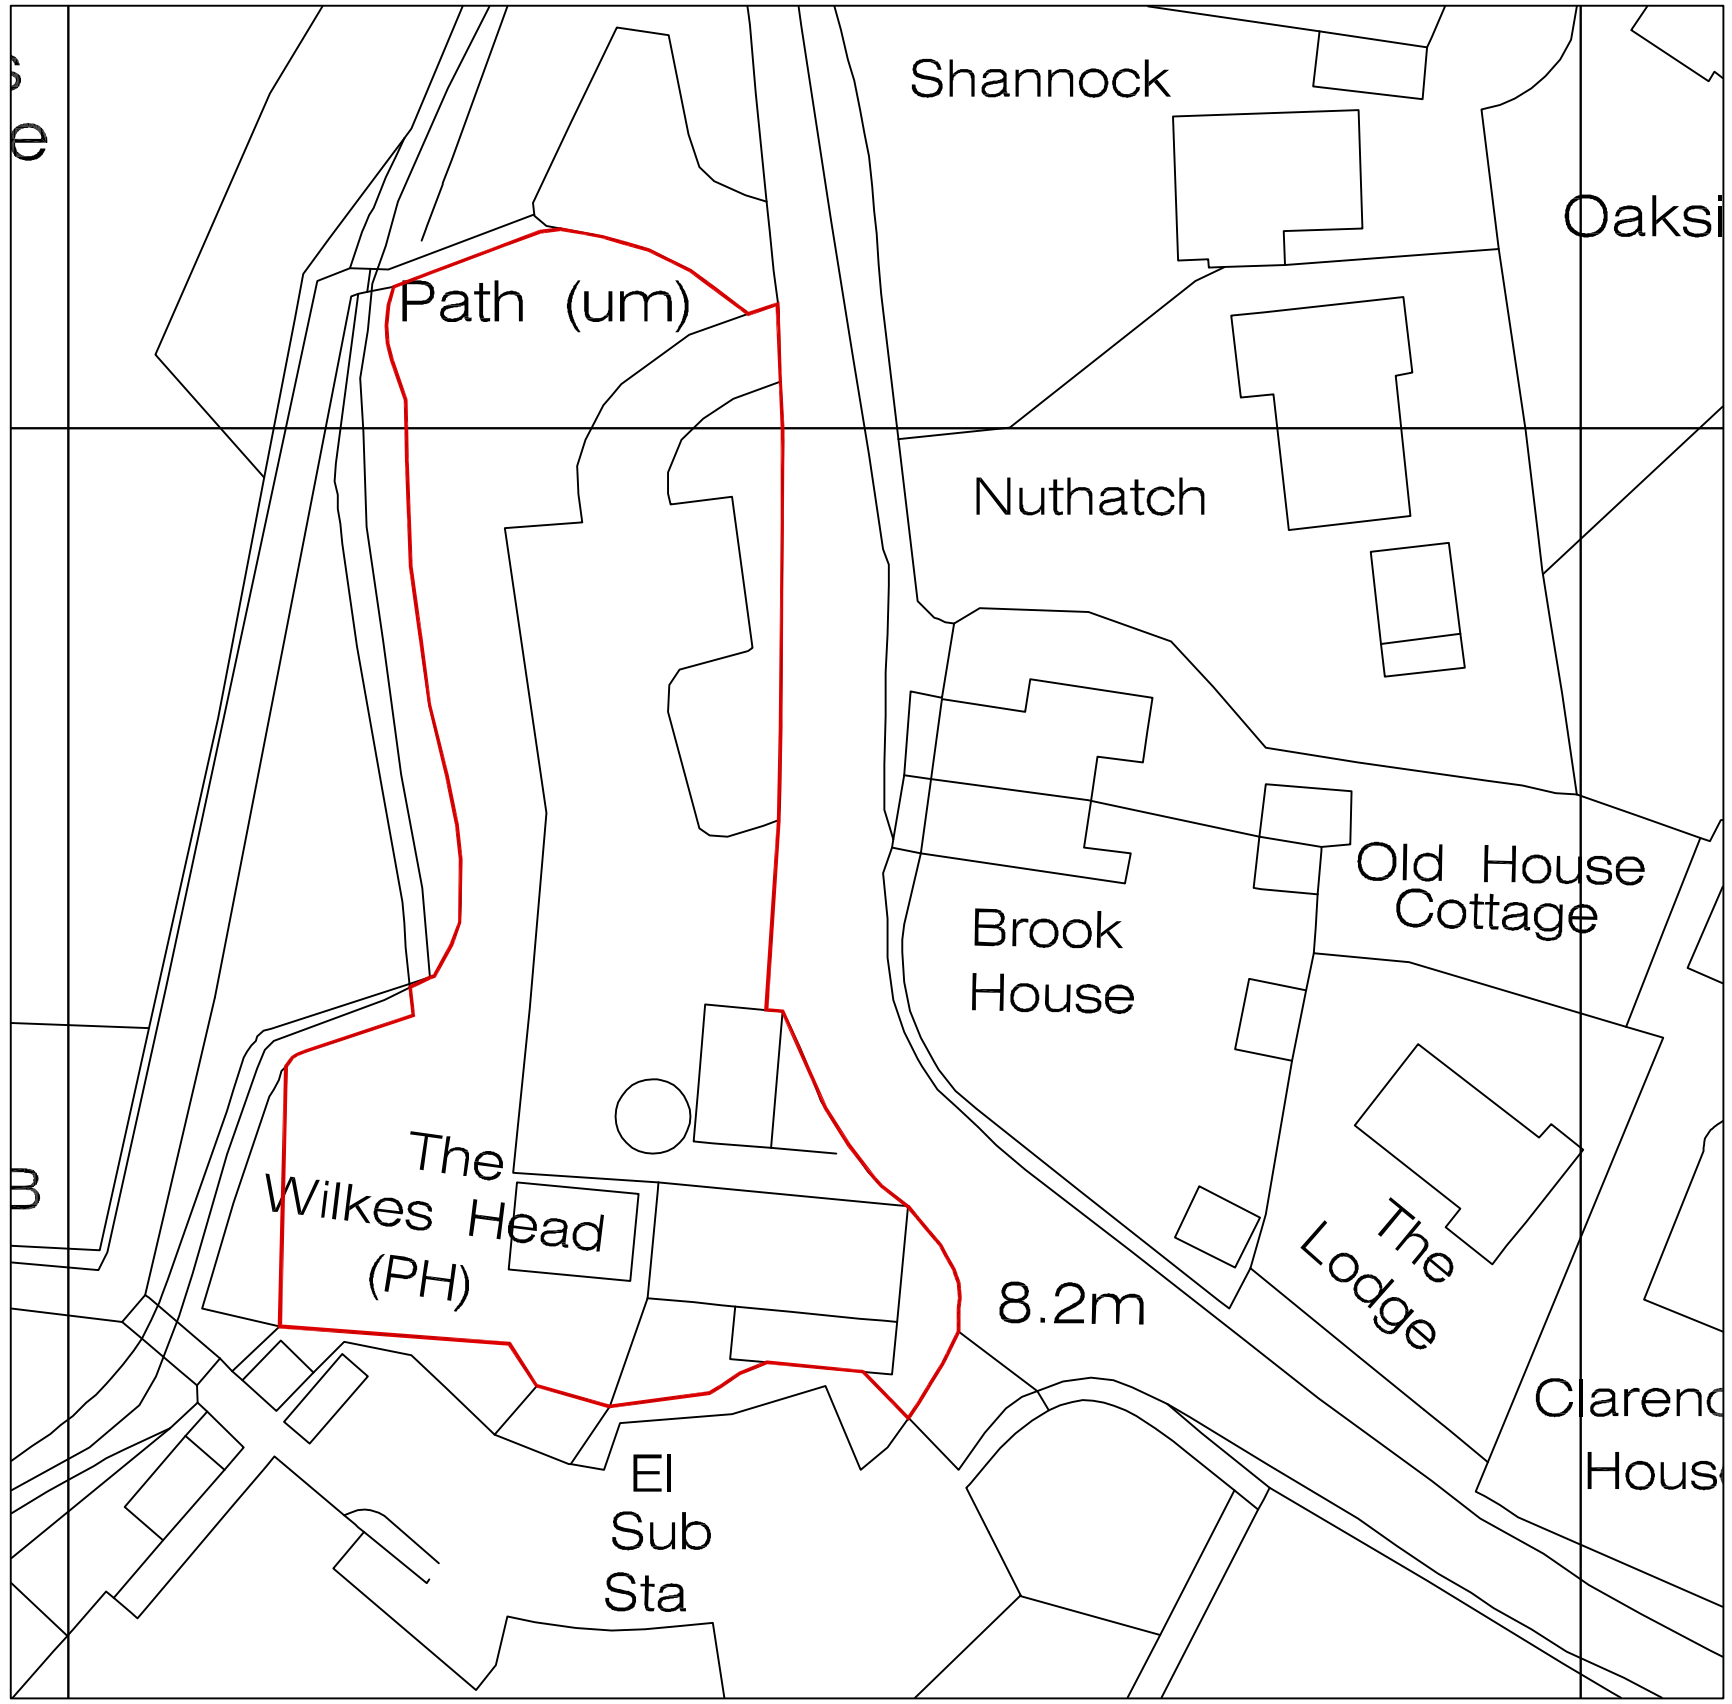

N

0 20 40 60 80 100m

Scale: 1:1250

0 10 20 30 40m

Scale: 1:500

REVISIONS			
Rev.	Date.	Details.	Name.
.....			

design i.d.

Client: Punch Taverns

Project: **The Wilkes Head**
Church Ln,
Eastergate,
Chichester
PO20 3U

Drawing title: Site & Location Plan

Drawing No: 17.118.PT.B.000

Rev.

Scale: 1:1250 / 1:500 @ A3

Status

Drawn by

Date: July 2017

All dimensions are to be checked on site. Any discrepancies between this drawing and specific information must be reported to the architect. This drawing is copyright.

13 Jubilee Way, Eurolink Business Centre, Faversham, Kent, ME13 8GD
Tel: 01795 537896 Fax: 08712 516713 E-mail: mail@design-id.ltd.uk

ARUN DISTRICT COUNCIL EG/57/17/L