COPYRIGHT ©

Details of this drawing are the copyright of MBH Partnership and must not be reproduced or copied without prior written consent.

Any errors or omissions are to be reported to the Architect immediately

All proposed road and junction alterations subject to highways engineers detailed design.

Removal of any existing tree and landscaped areas subject negotiations with Local Authority Planning dept. and other statutory controls

All drawings to be read in conjunction with structural engineers drawings and all related Architects and consultant drawings and other relevant information

FRONT ELEVATION-A AS PROPOSED

SCALE 1:100

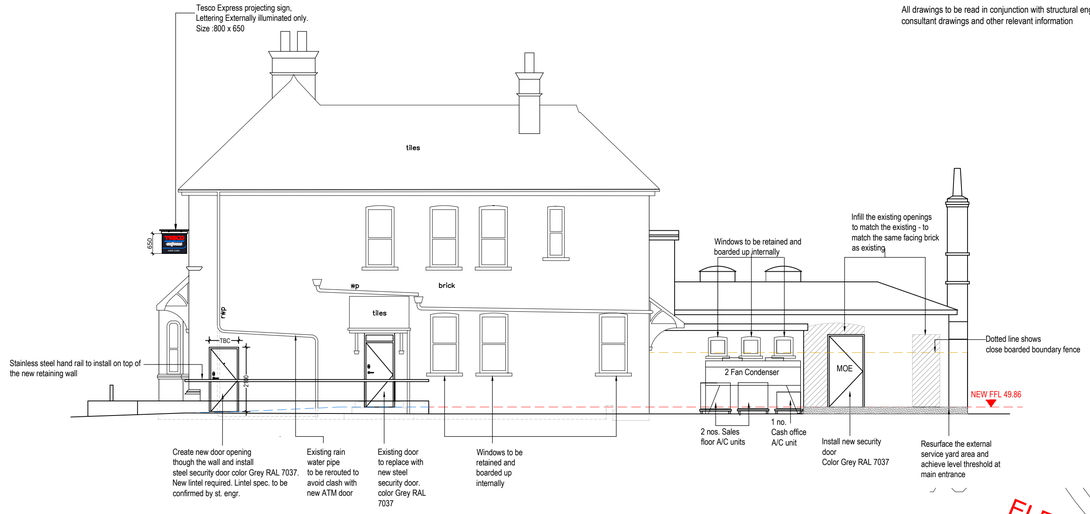

SIDE ELEVATION-B AS PROPOSED

SCALE 1:100

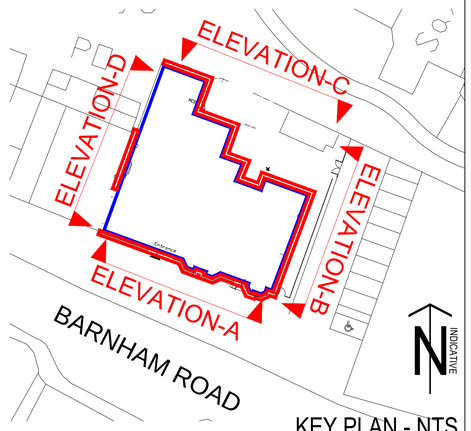

KEY PLAN - NTS

REAR ELEVATION-C AS PROPOSED

SCALE 1:100

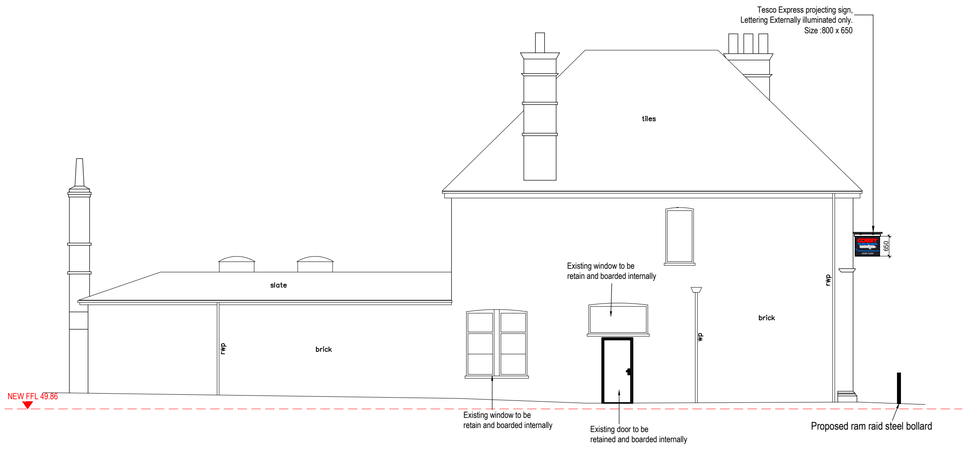

SIDE ELEVATION-D AS PROPOSED

SCALE 1:100

SCALE BAR

0 1 2 3 4 5 6 7 8 9 10

METRES

PLANNING

REV No.	DATE	DESCRIPTION	BY	CHKD BY

mbh PARTNERSHIP LLP
ARCHITECTURE SURVEYING PROJECT MANAGEMENT

ROSEMOUNT HOUSE
ROSEMOUNT AVENUE
WEST BYFLEET
SURREY
KT14 6LB

01932 352727
01932 351545

PROJECT

PROPOSED TESCO EXPRESS
BARNHAM BRIDGE INN
28 BARNHAM ROAD, BARNHAM
WEST SUSSEX, PO22 0ES

DRAWING TITLE

ELEVATIONS AS PROPOSED

DRAWN BY	CHECKED BY	DRAWING No.	REV
MMK	MBH	9782-815	
SCALE 1:100@A1	DATE AUG 2014		