

COPYRIGHT ©


Details of this drawing are the copyright of MBH Partnership and must not be reproduced or copied without prior written consent.

Any errors or omissions are to be reported to the Architect immediately

All proposed road and junction alterations subject to highways engineers detailed design.

Removal of any existing tree and landscaped areas subject negotiations with Local Authority Planning dept. and other statutory controls

All drawings to be read in conjunction with structural engineers drawings and all related Architects and consultant drawings and other relevant information

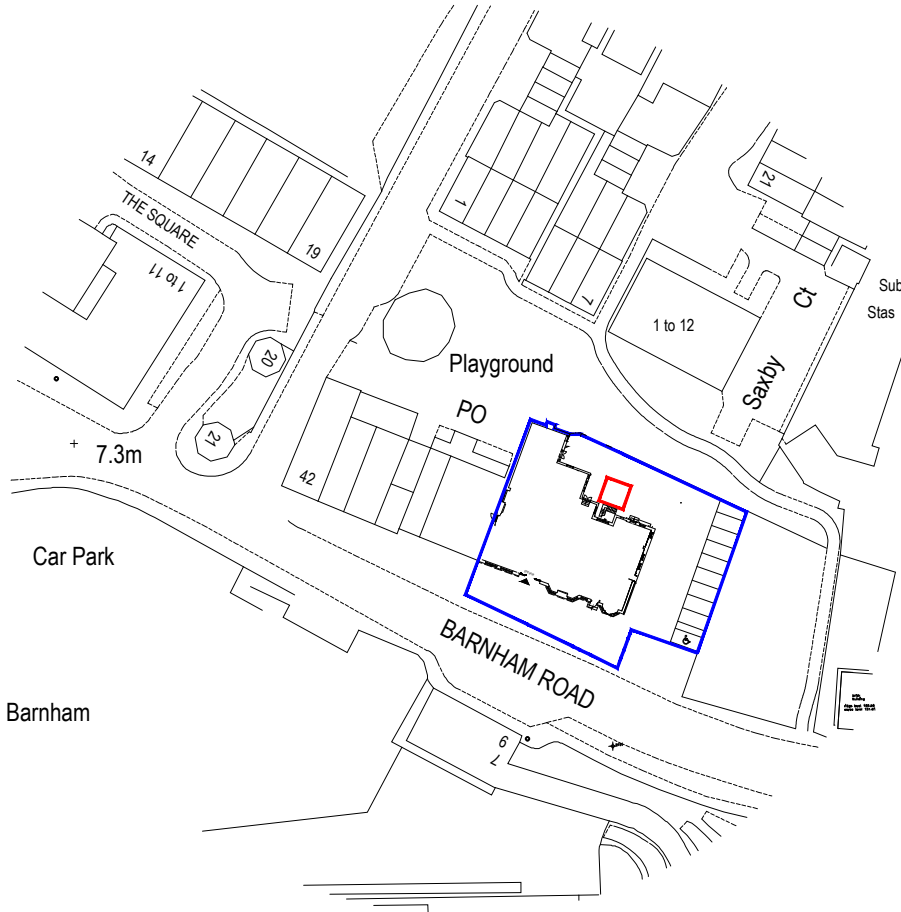


LOCATION PLAN

SCALE 1:1250

KEY:

- SITE BOUNDARY
- APPLICATION SITE BOUNDARY

SCALE BAR

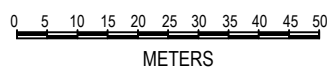

PLANNING

REV No.	DATE	DESCRIPTION	BY	CHKD BY

mbh
PARTNERSHIP

ROSEMOUNT HOUSE
ROSEMOUNT AVENUE
WEST BYFLEET
SURREY
KT14 6LB
01932 352727
01932 351545

ARCHITECTURE SURVEYING PROJECT MANAGEMENT

PROJECT
PROPOSED TESCO EXPRESS
BARNHAM BRIDGE INN
28 BARNHAM ROAD, BARNHAM
WEST SUSSEX, PO22 0ES

DRAWING TITLE
LOCATION PLAN
PLANT APPLICATION

DRAWN BY MMK	CHECKED BY MBH	DRAWING No. 9782-410	REV B
SCALE 1:1250@A4	DATE MAY 2014		