




SCANNED

01 SEP 2014

S20.

2

Planning and Development Services
Arun District Council
Arun Civic Centre
Maltravers Road
Littlehampton
West Sussex
BN17 5LF

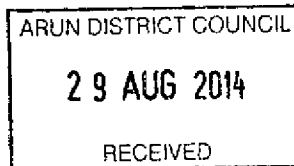

Developer Services
Southern Water
Sparrowgrove House
Sparrowgrove
Otterbourne
Hampshire
SO21 2SW

Email:

Your Ref

EG/58/14/PL

Our Ref

PLAN-006999

Date

21/08/2014

Dear Sir

Proposal: Installation of a 2 fan condenser and 3 No ground standing AC units to the rear.

Site: The Barnham Hotel, 28 Barnham Road, Barnham, PO22 0ES.
EG/59/14/PL


Thank you for your letter of 24/07/2014.

Southern Water has no objections to the above proposal.

Yours sincerely

Developer Services

SOUTHERN WATER

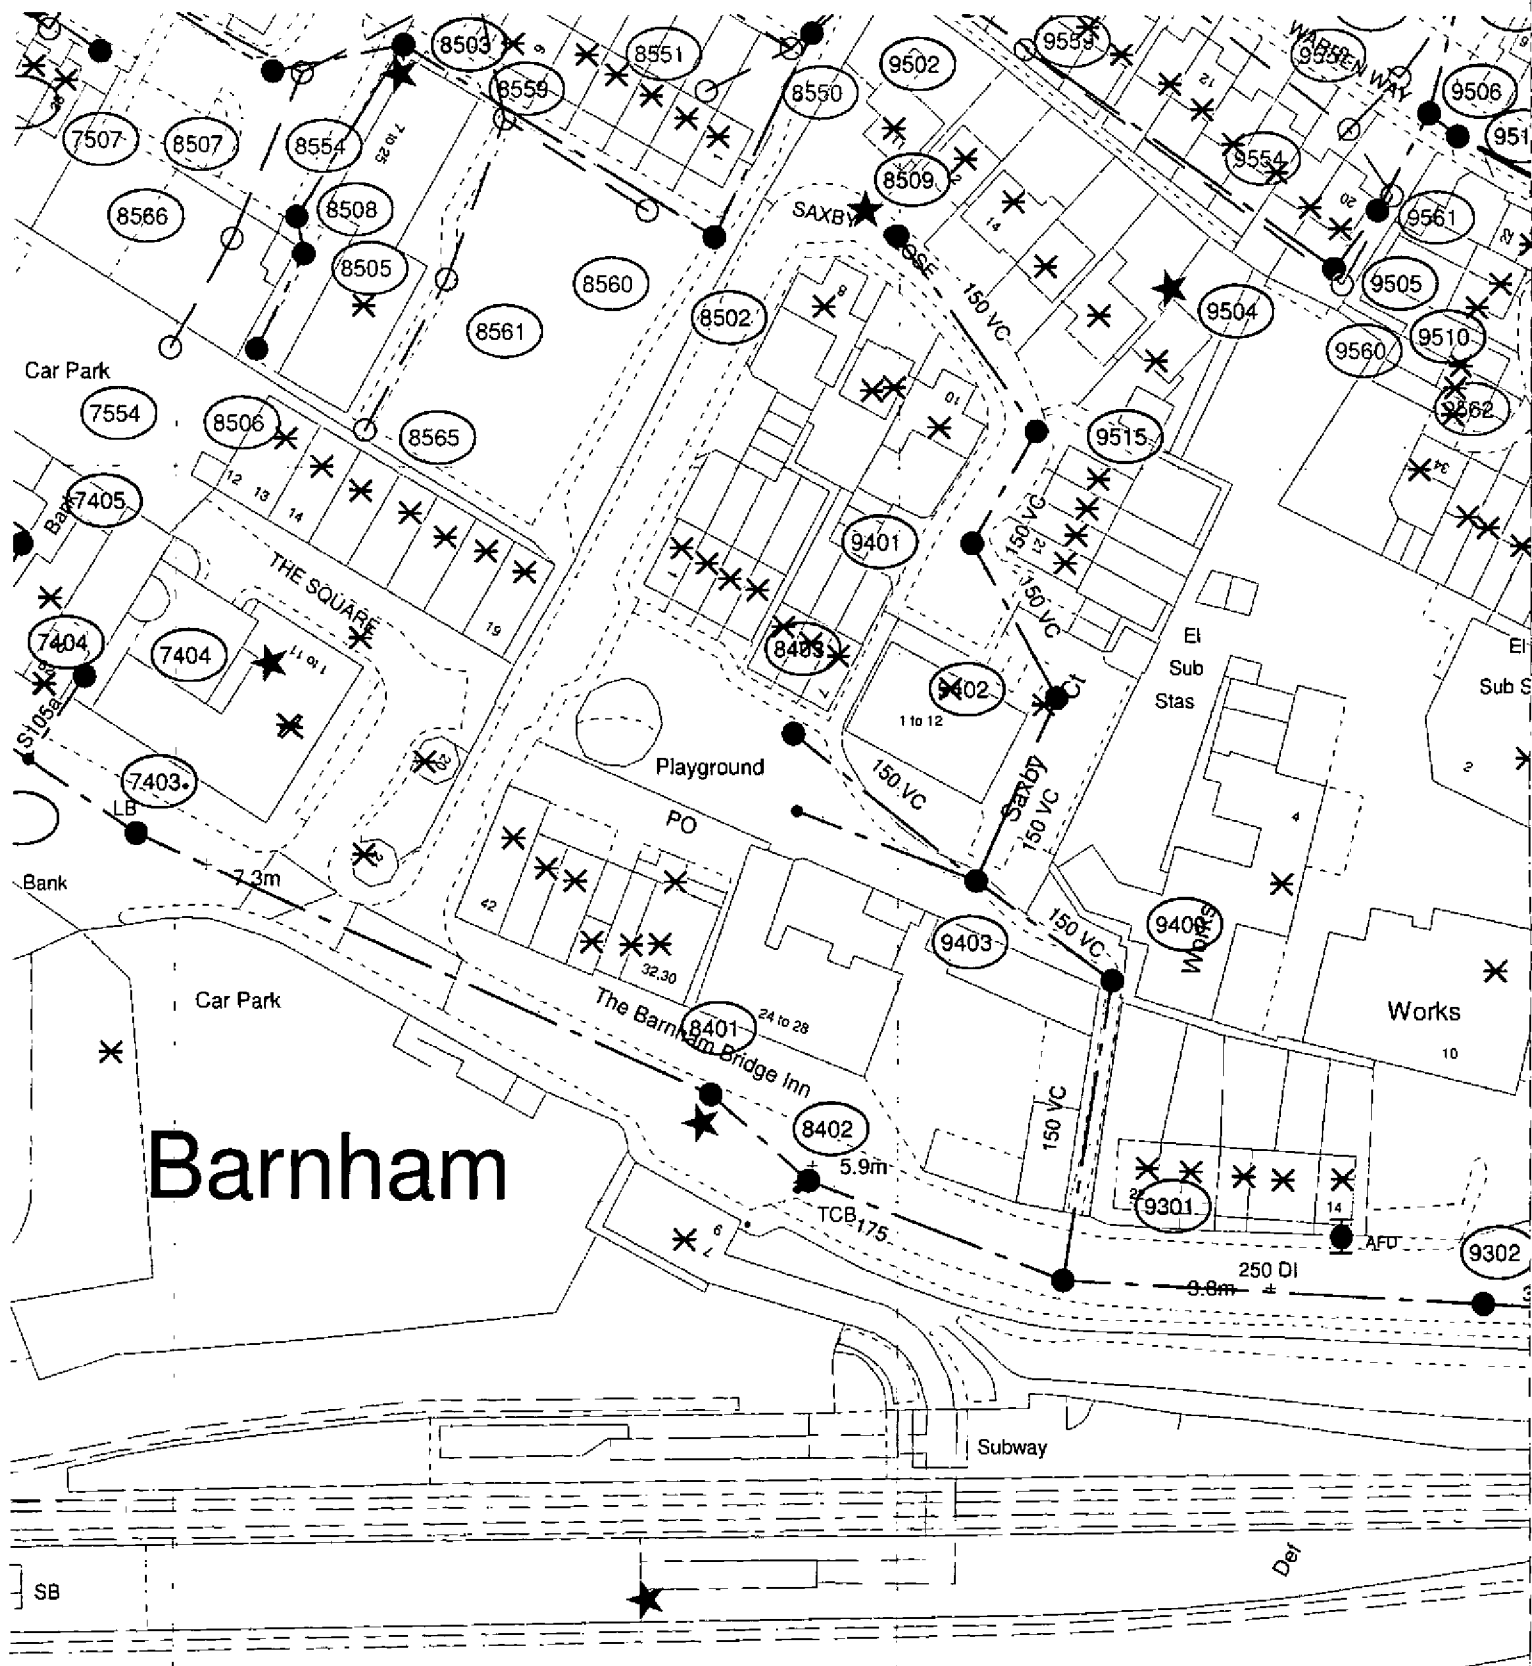

The positions of pipes shown on this plan are believed to be correct, but Southern Water Services Ltd accept no responsibility in the event of inaccuracy. The actual positions should be determined on site.

Based upon Ordnance Survey Digital Data with the permission of the controller of H.M.S.O. Crown Copyright Reserved Licence No. WU 298530

O.S. REF: SU9504SE

Scale: 1:1000

Screen Print

WARNING: BAC pipes are constructed of Bonded Asbestos Cement

WARNING: Unknown (UNK) materials may include Bonded Asbestos Cement

Southern Water

Printed By: Ponnarv

Date: 21-8-2014

Southern Water MapGuide Browser

Requested By:

