


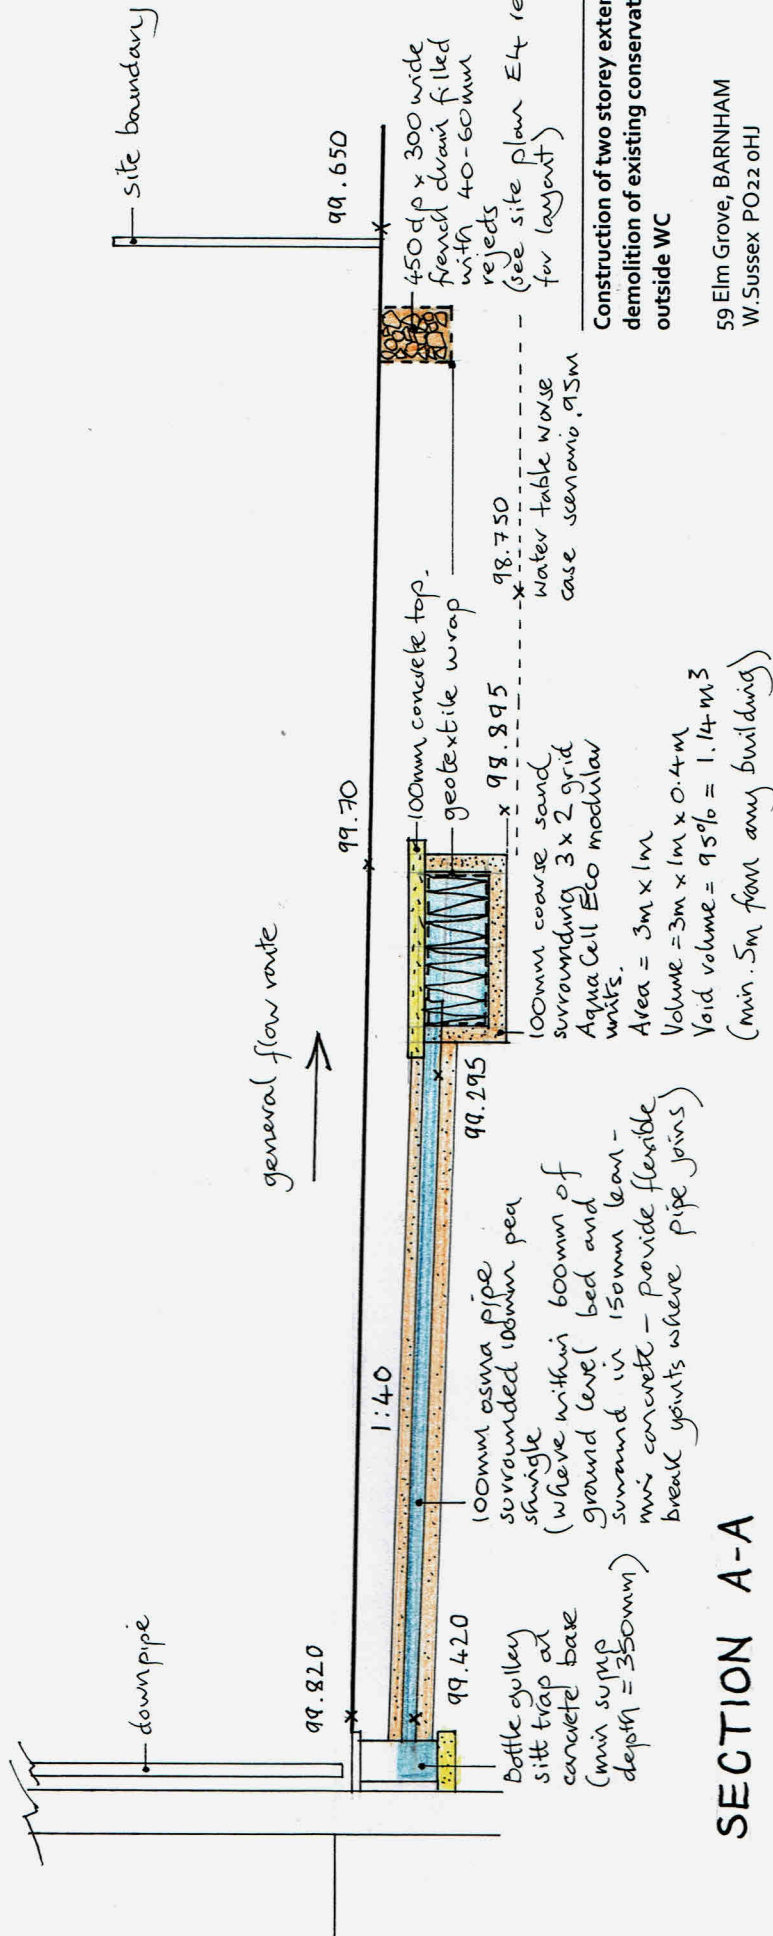

Construction of two storey extension and demolition of existing conservatory and outside WC

59 Elm Grove, BARNHAM
W.Sussex PO22 0HJ

SURFACE WATER SOLUTION

Date: Jul-18
Scale: 1:50 @ A4
Drawn: TT

Dwg No: E - SW1
Rev. A notes added re sum p depth and concrete surround pipe.

TUNMORE DESIGN and BUILD

UNIT 2 HOLLYACRE TODDINGTON LANE
LITTLEHAMPTON W.SUSSEX
BN17 7PP

t: 01903 723791

e: contact@tunmoredesign.co.uk

f: 01903 731825