


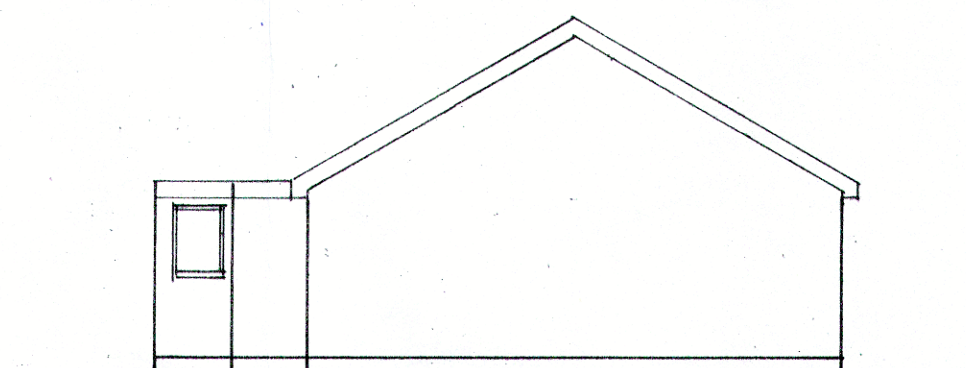


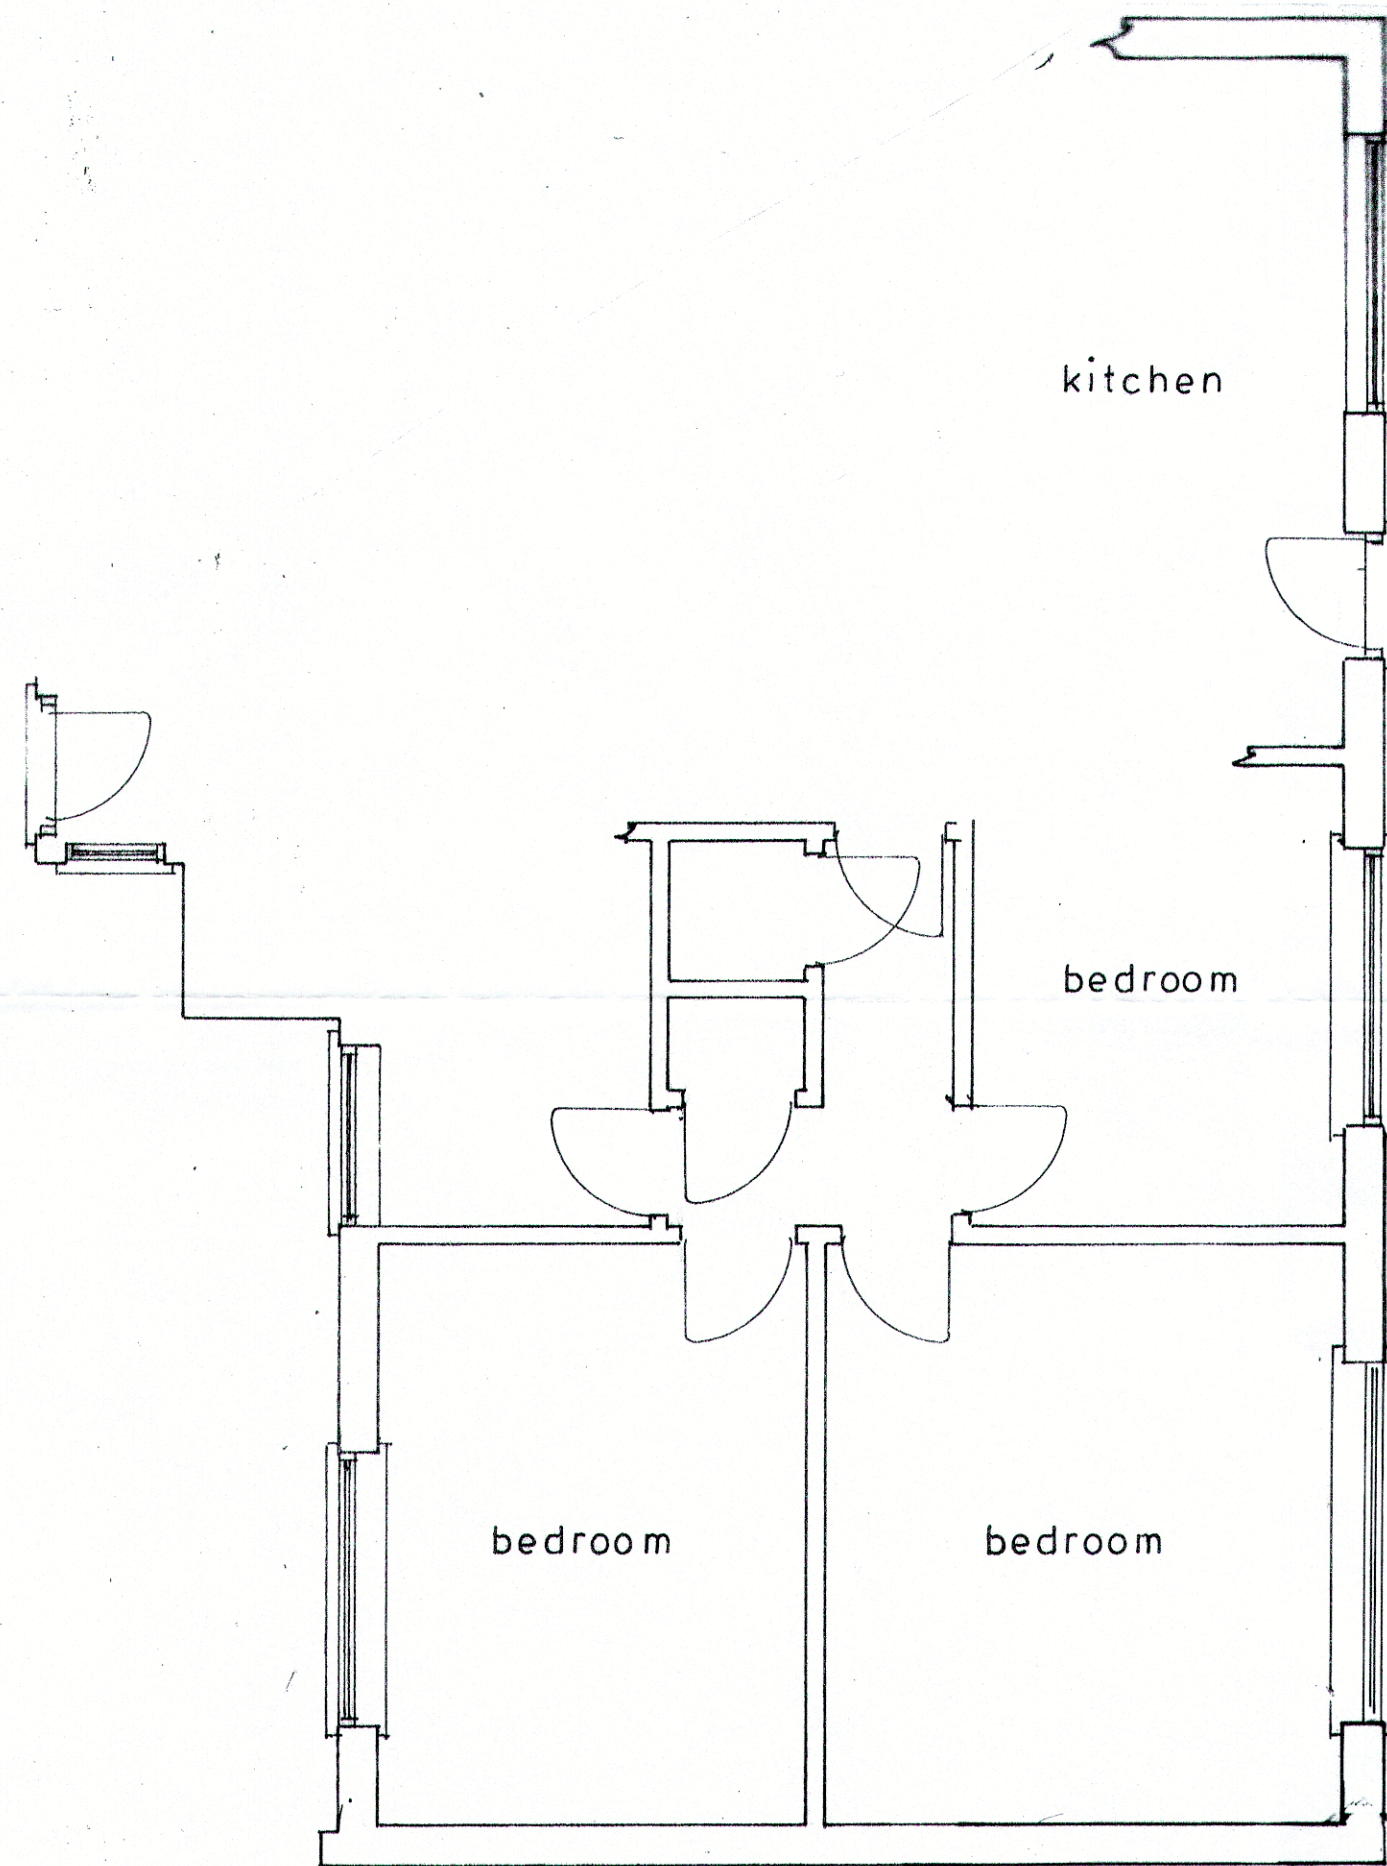


south
1 : 100

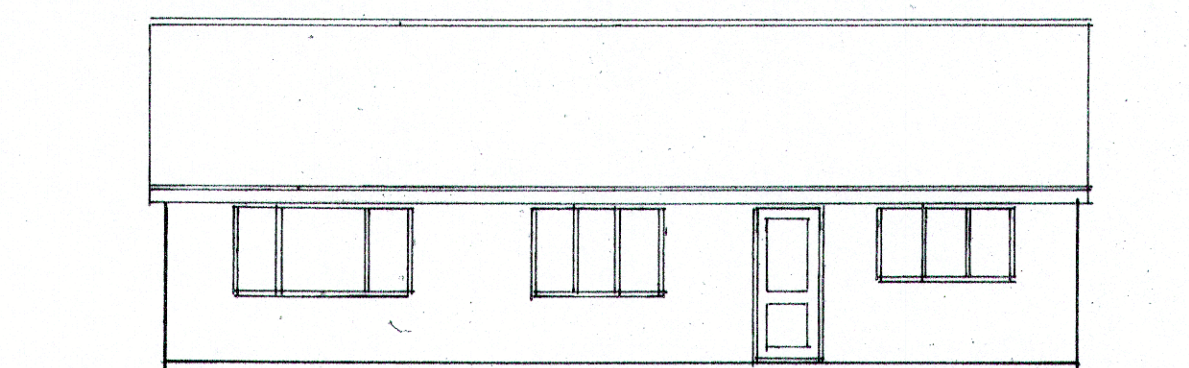


east

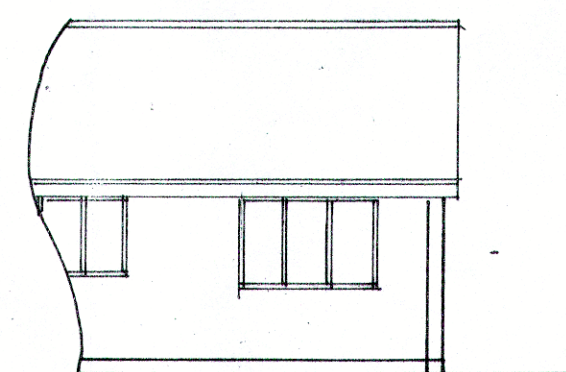


west

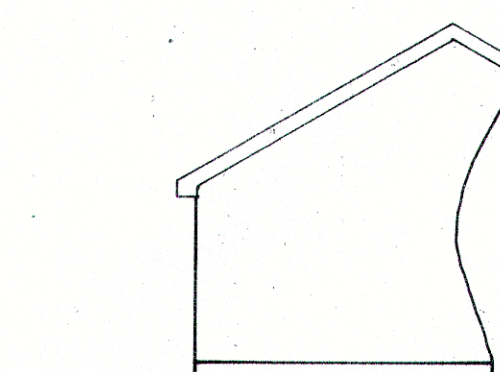

north

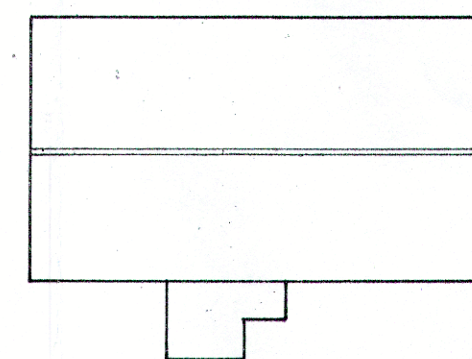

roof plan
1 : 200

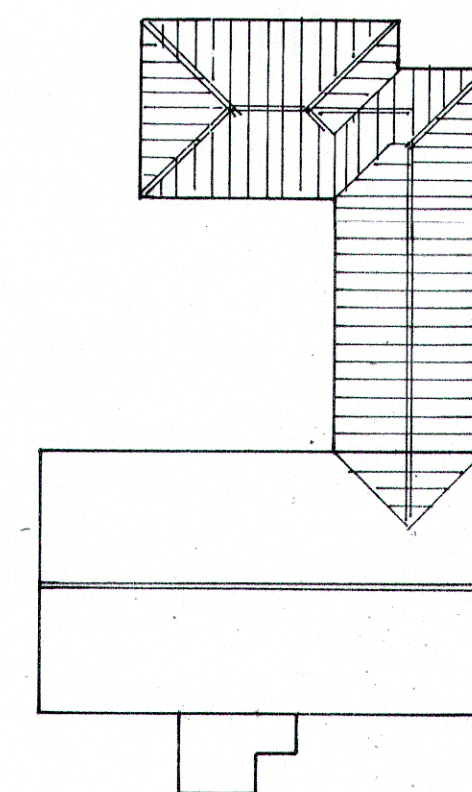

proposed roof plan

sheet 3 a of 3

Existing

PROPOSED SINGLE STOREY EXTENSION AT 4, WENTWORTH CLOSE, BARNHAM
FOR MR. & MRS. K. WALKER.

Bryan Butcher
Rainbow Cottage
Nyetimber Lane
Bognor Regis PO21 3JX
01243 266871
07973 233442
bryan.butcher@btinternet.com
www.bryanbutcher.com