




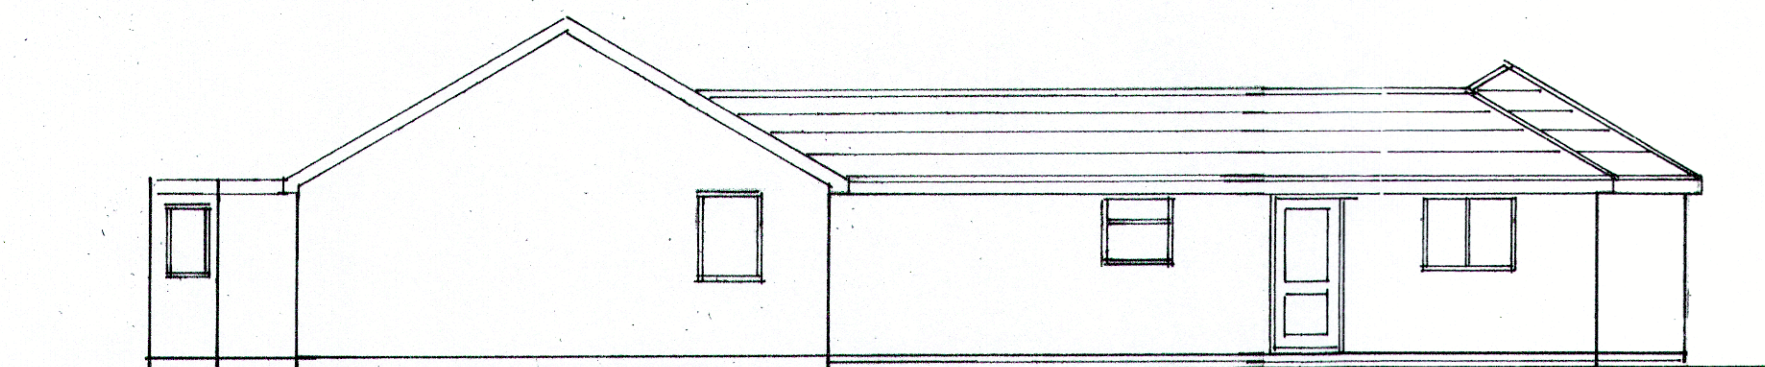

south
1 : 100

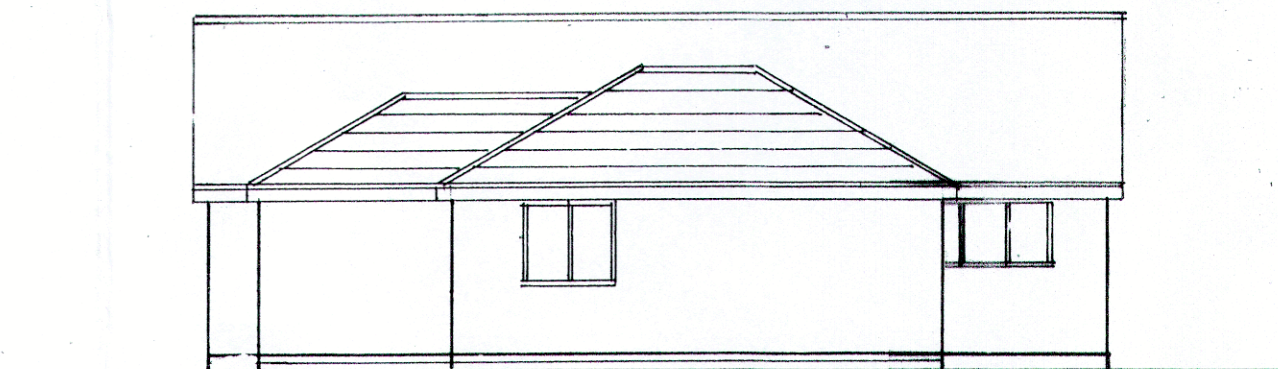


east

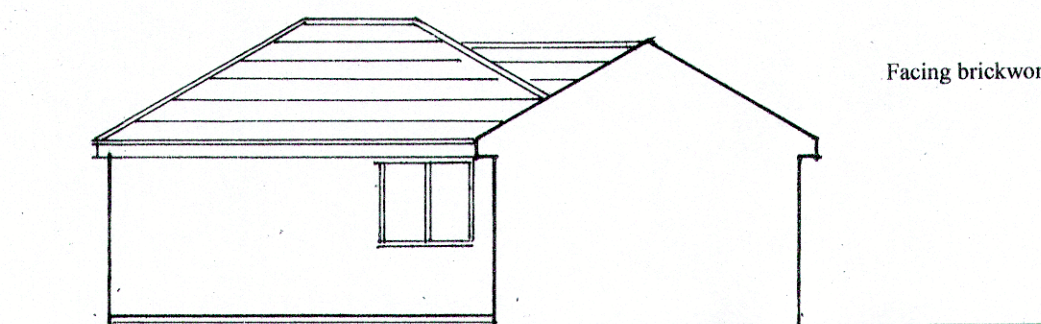


west garden


Facing brickwork to match existing.

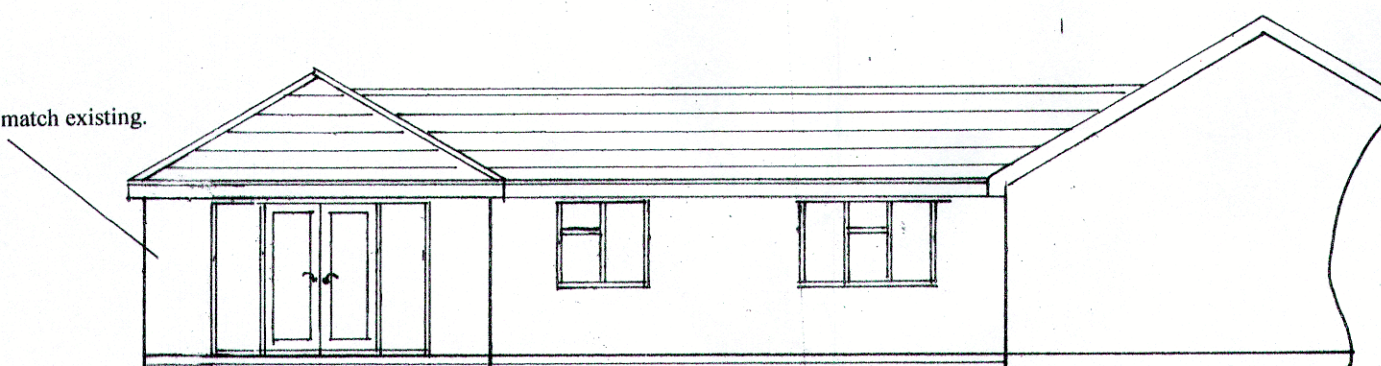

north
1 : 100

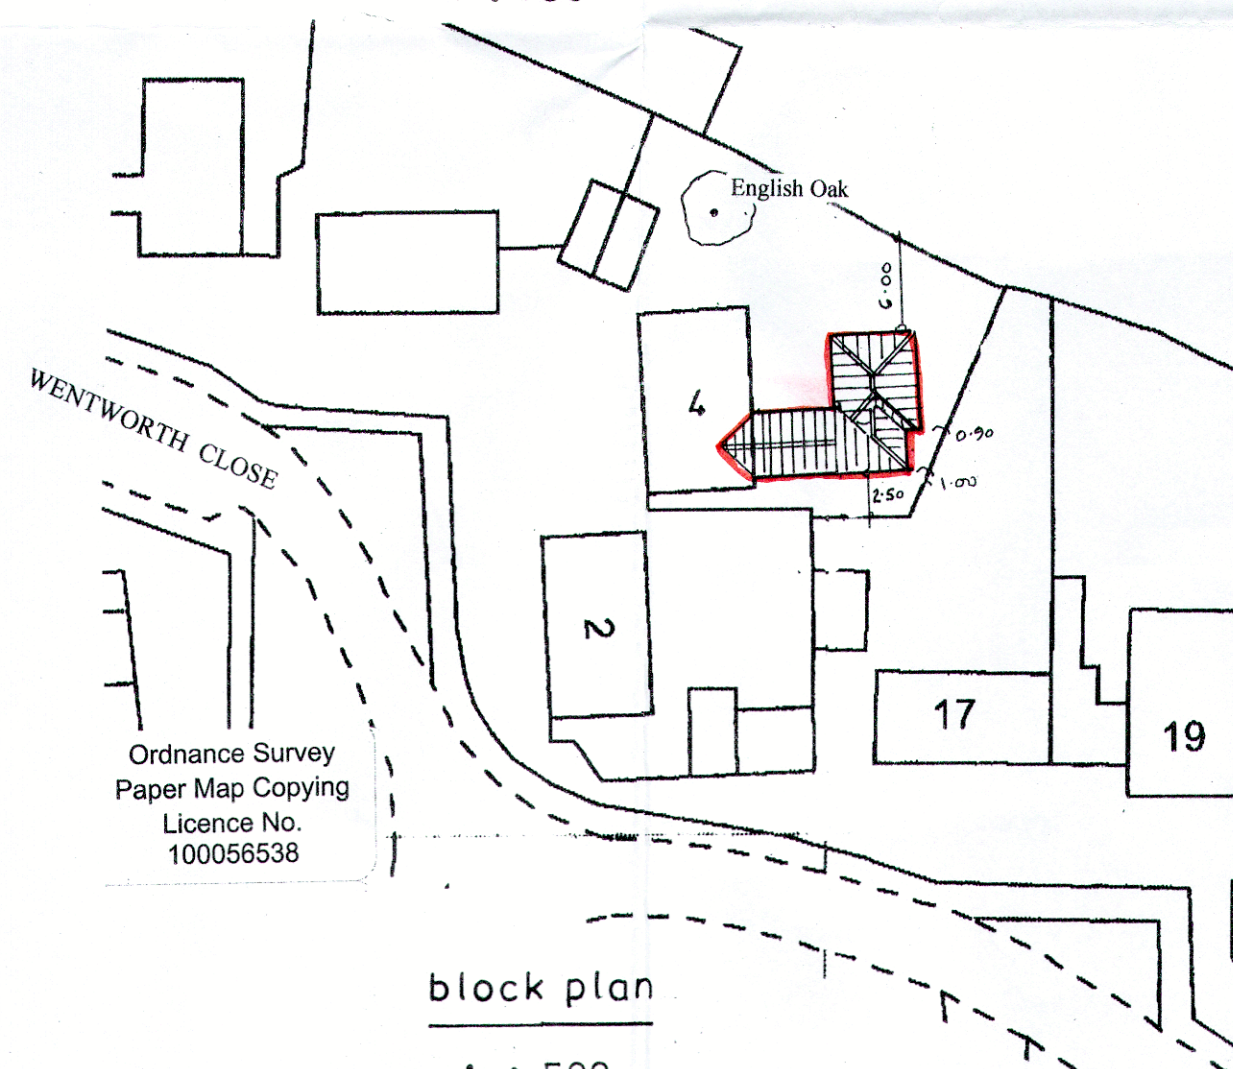

block plan
1 : 500

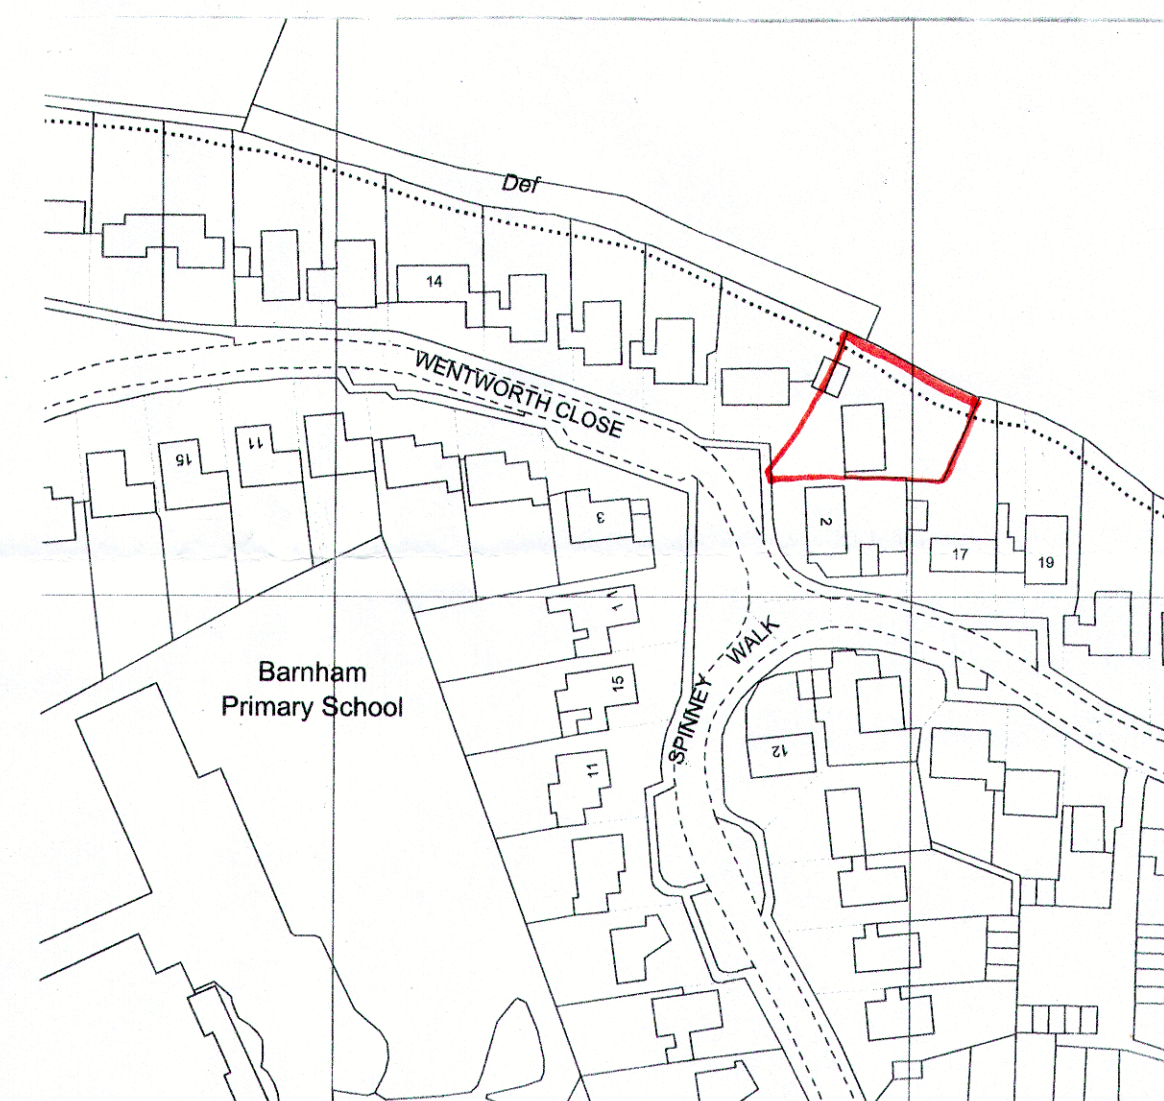

location plan
1 : 1250

Proposed

PROPOSED SINGLE STOREY EXTENSION AT 4, WENTWORTH CLOSE, BARNHAM
FOR MR. & MRS. K. WALKER.

sheet 2 a of 3

Bryan Butcher
Rainbow Cottage
Nyetimber Lane
Bognor Regis PO21 3JX
01243 266871
07973 233442
bryan.butcher@btinternet.com
www.bryanbutcher.com