


General Notes:

Do not scale dimensions from this drawing, unless for Planning purposes.

The Contractor is responsible for checking all dimensions on site prior to commencement of the works.

This drawing is to be read in conjunction with the specification.

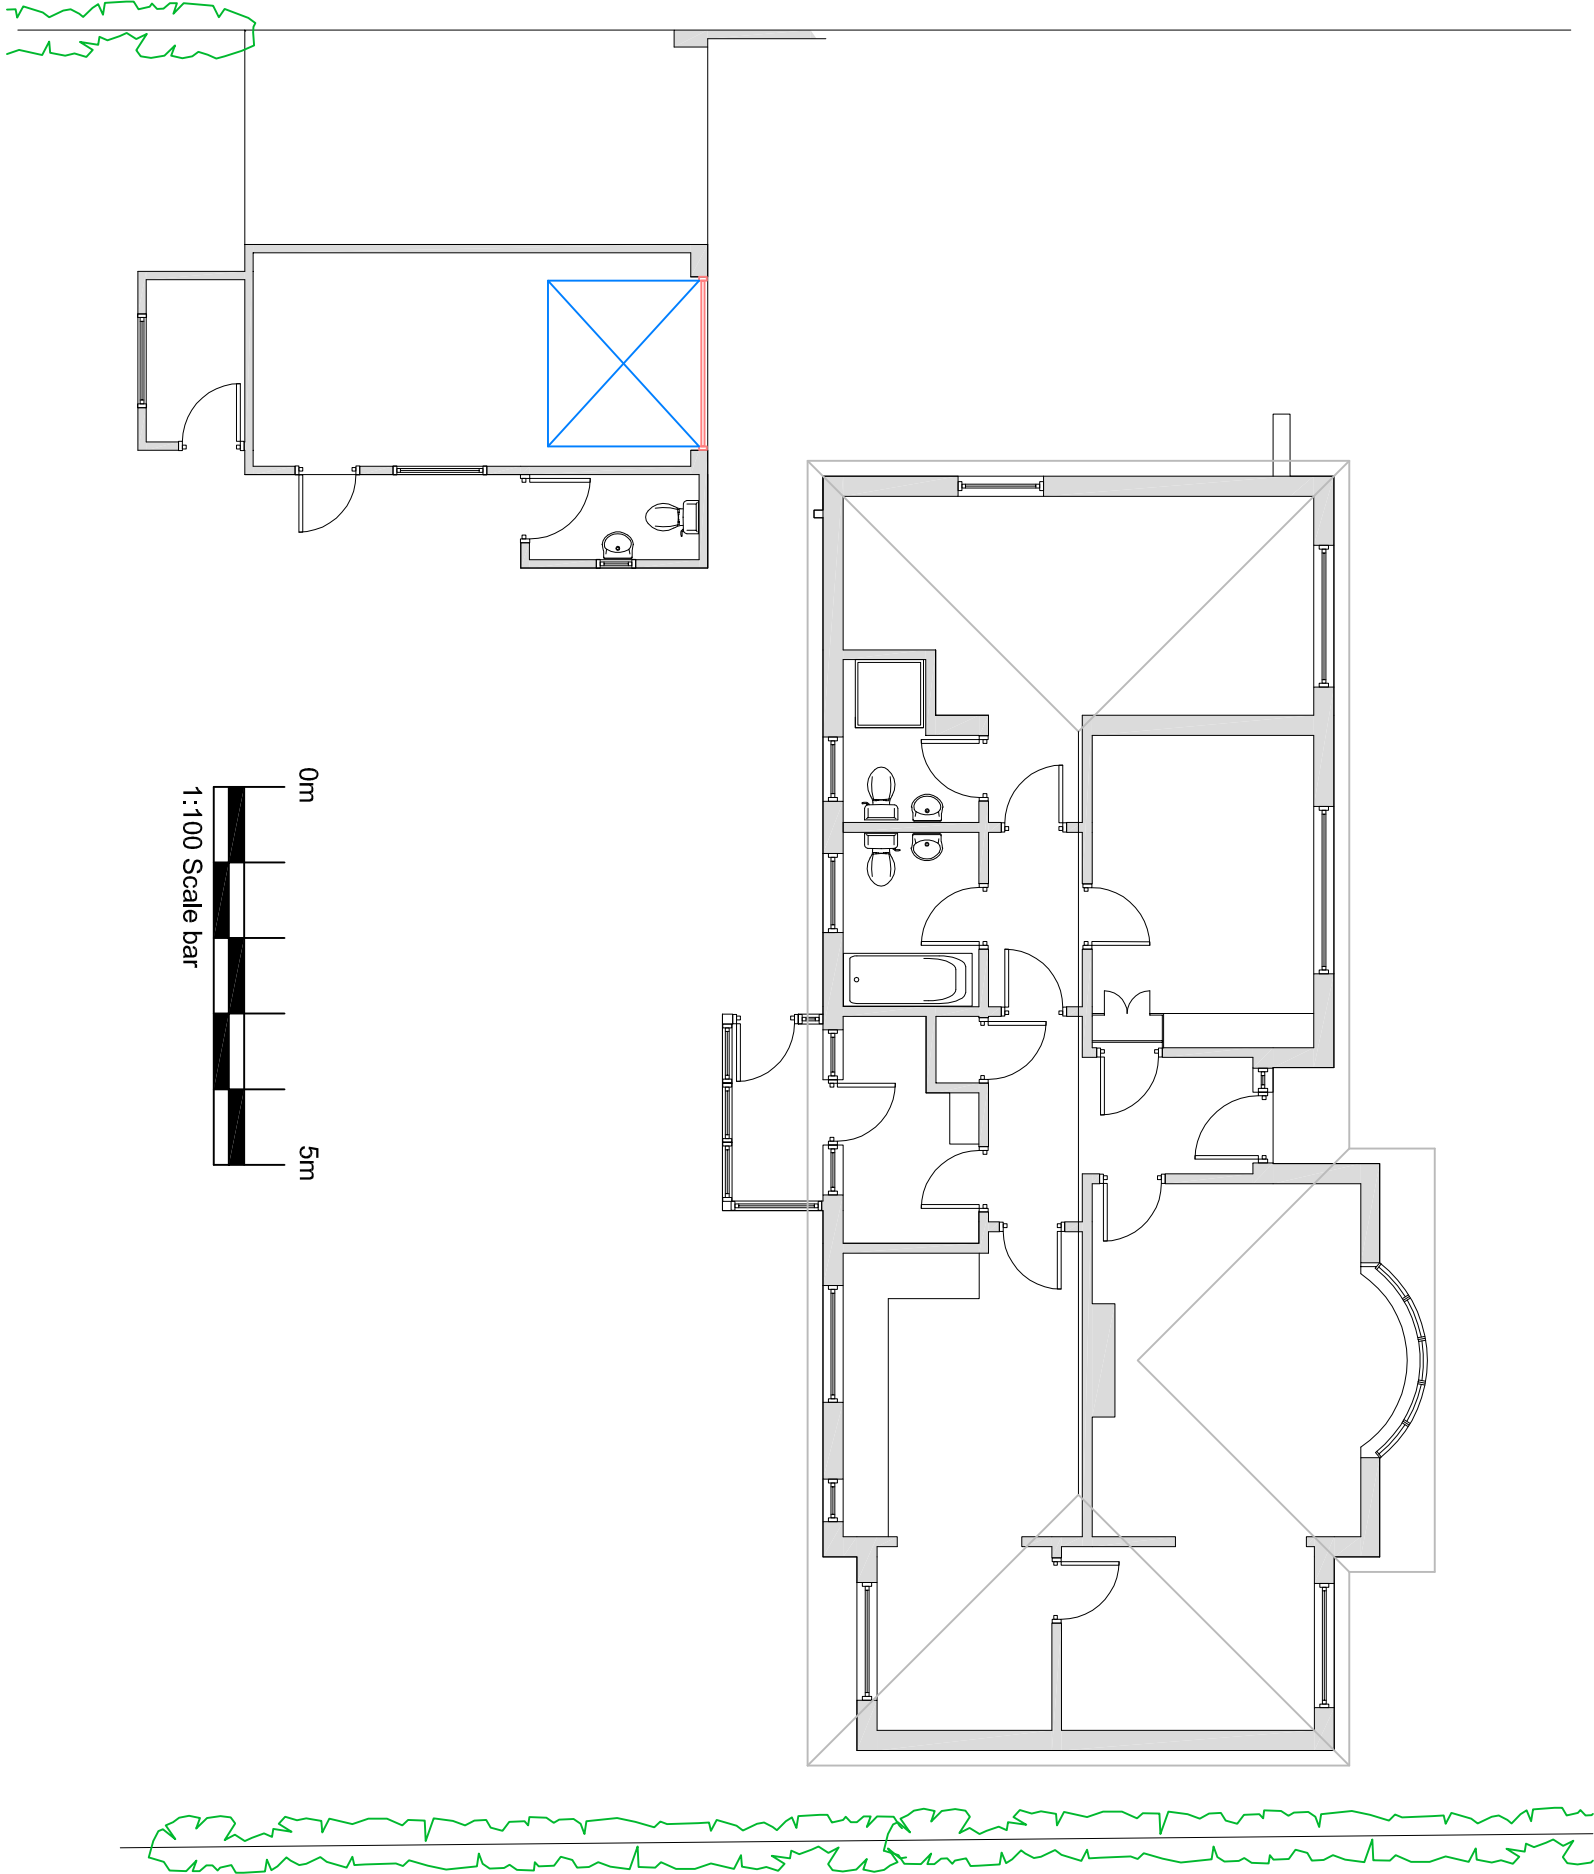

A 17/01/2014 Rescaled to 1:100

Brian Elstone Surveying Services Ltd Brian Elstone, MCIOB, RMAPS, MBEng Building Surveyor and Architectural Consultant Registered CDM Coordinator 14 Sutton Avenue, Rustington, West Sussex, BN16 2ET Phone: 01903 784884, Mobile: 07710 593021, Email: brian@elstone.biz			Client: Mrs M. Wilkins, 49 Elm Grove, Barnham, West Sussex.		
Project: Loft and Kitchen Extension			Drawing Title: Existing Bungalow Plan		
Drawing Number: 1112/001			Revision: A		