General Notes:

Do not scale dimensions from this drawing, unless for Planning purposes.

The Contractor is responsible for checking all dimensions on site prior to commencement of the works.

This drawing is to be read in conjuction with the specification.

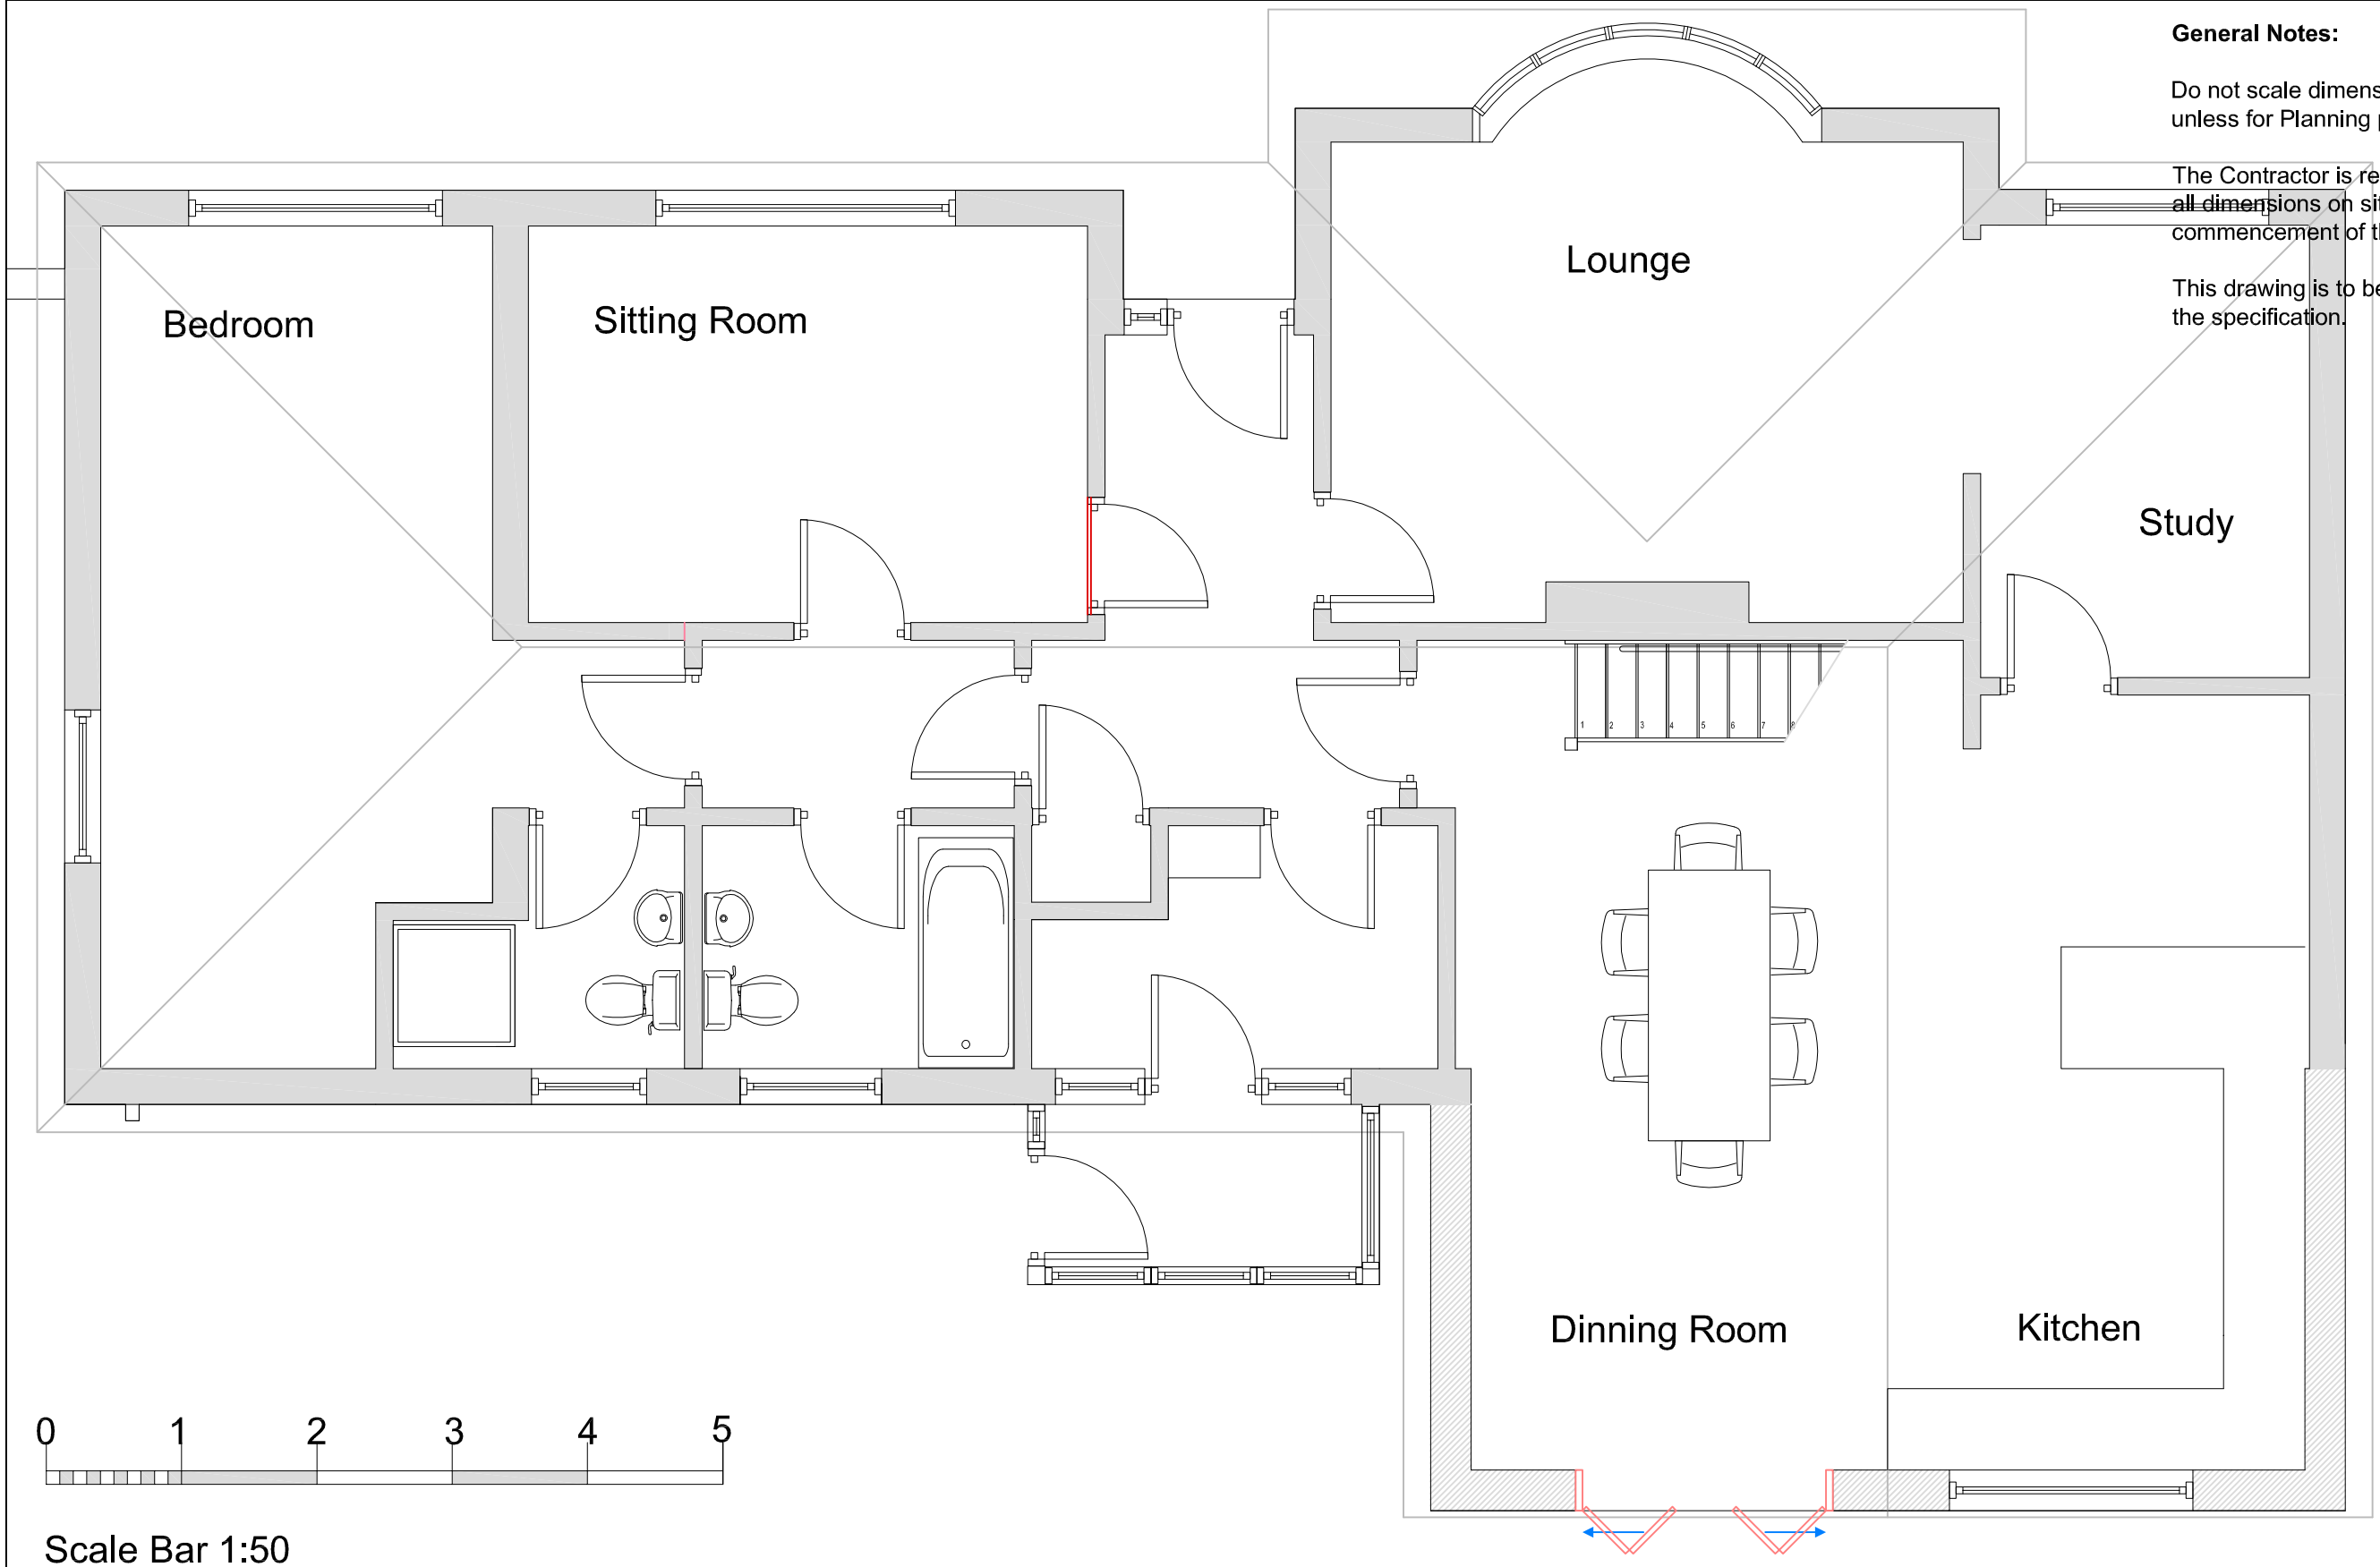

Scale Bar 1:50

Brian Elstone Surveying Services Ltd
Brian Elstone, MCIOB, RMaPS, MBEng
Building Surveyor and Architectural Consultant
Registered CDM Coordinator

14 Sutton Avenue, Rustington, West Sussex, BN16 2ET
Phone: 01903 784884, Mobile: 07710 593021,
Email: brian@elstone.biz

Client:
Mrs M. Wilkins, 49 Elm Grove,Barnham, West Sussex.

Project:
Loft and Kitchen Extension

Drawing Title:
Kitchen & Dinning Room Extension

Revision	Date	Description

Scale:	Date:	Drawn By:
1:50	18/12/2013	BE

Drawing Number:	Revision:
1112-010	-

ARUN DISTRICT COUNCIL EG/5/14/