


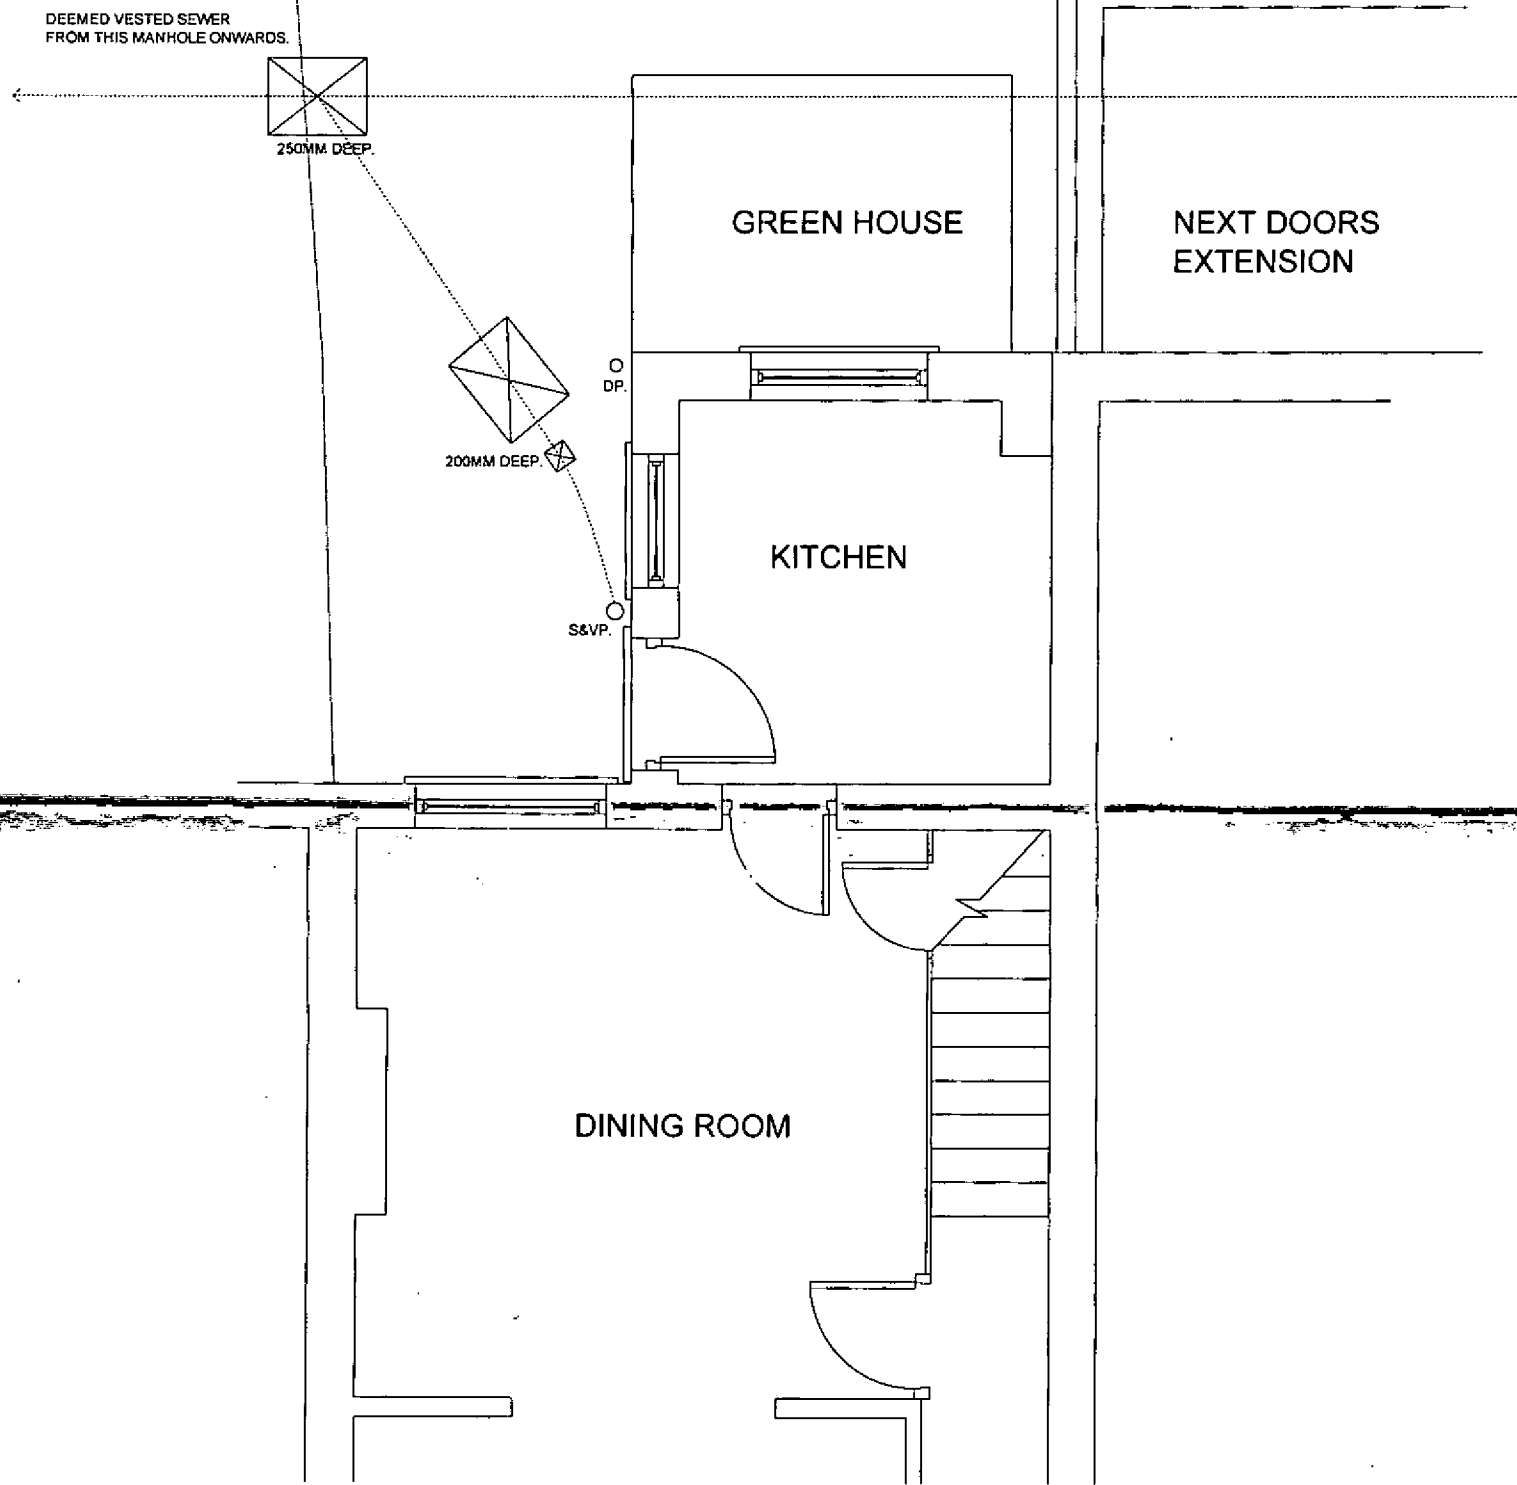

EXTENSIONS AND ALTERATIONS
80 ELM GROVE BARNHAM

DRW NO 1 SCALE 1/100
EXISTING GROUND FLOOR PLAN