


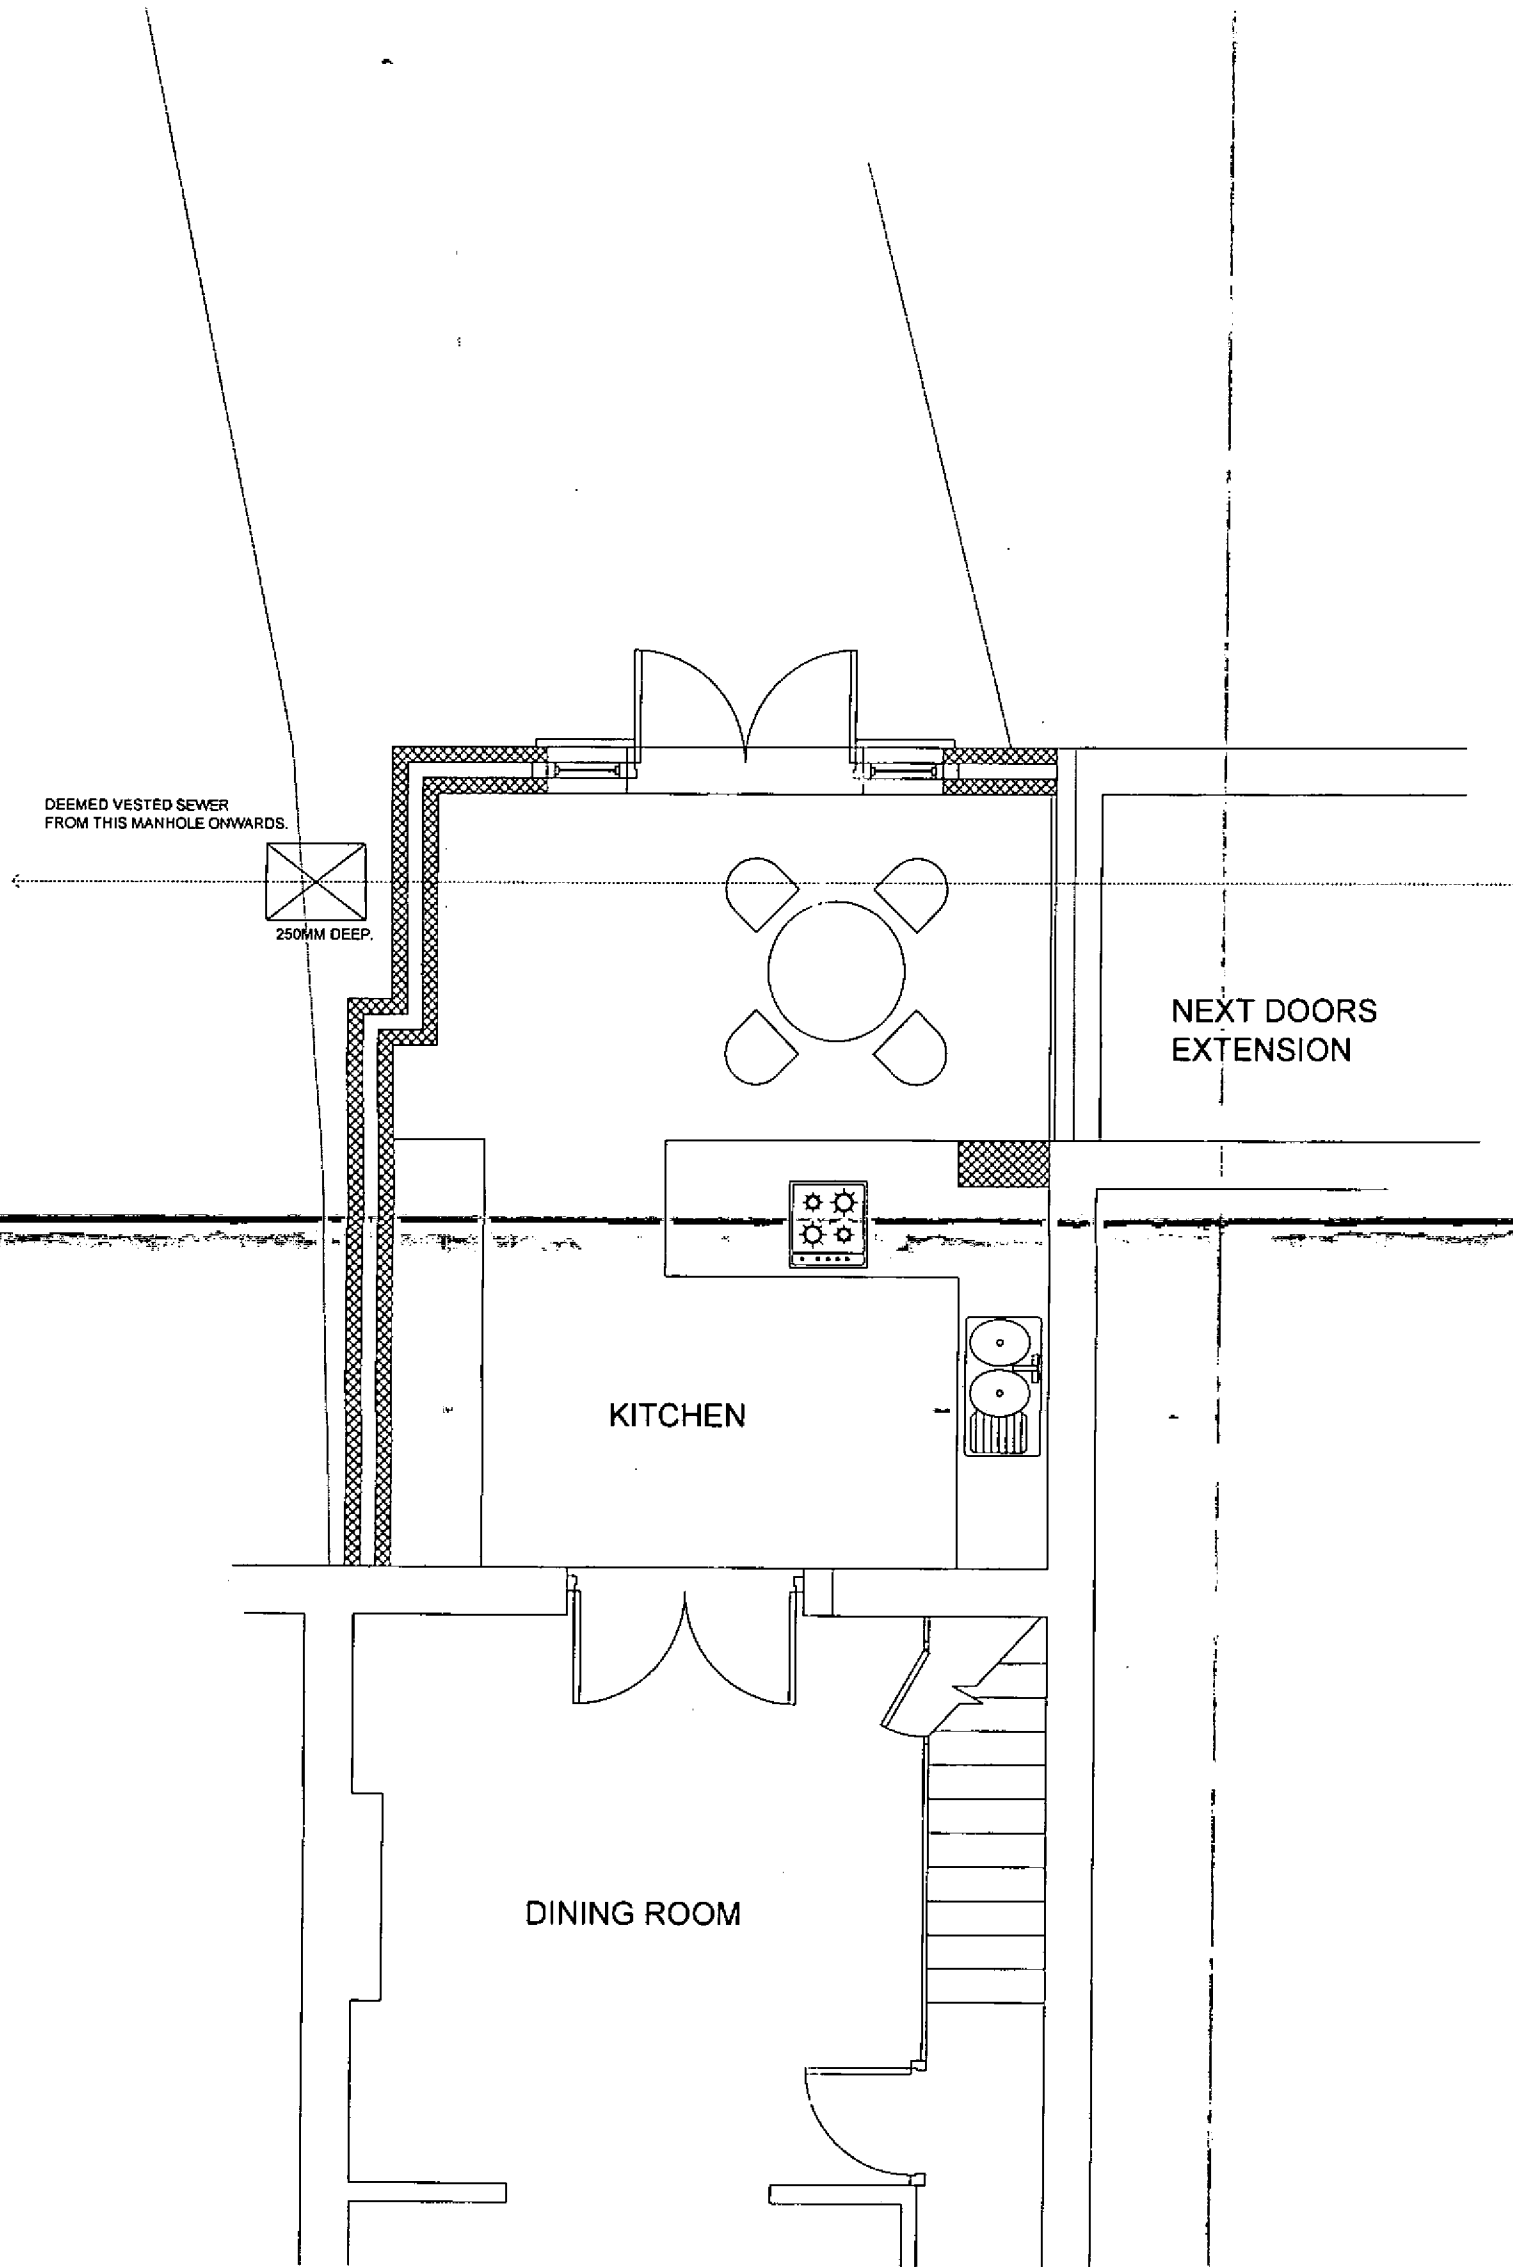

EXTENSIONS AND ALTERATIONS
80 ELM GROVE BARNHAM

DRW NO 2 SCALE 1/100
PROPOSED GROUND FLOOR PLAN