


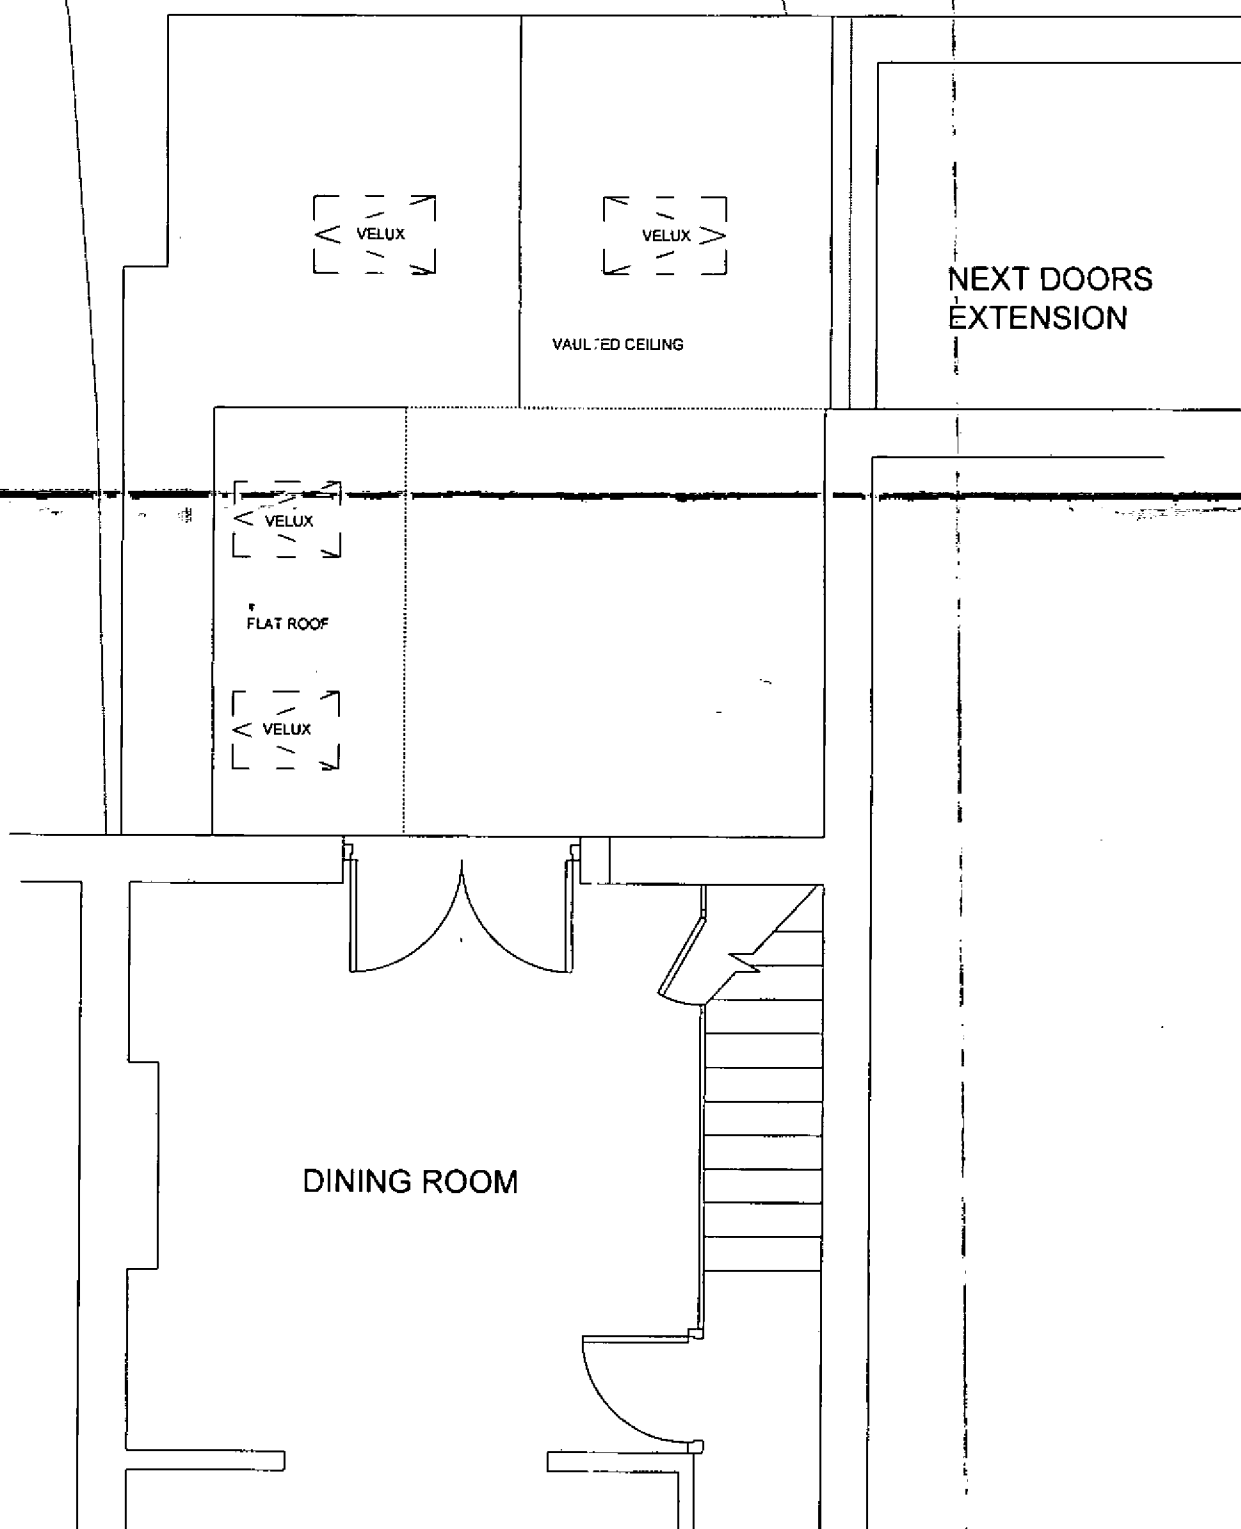

EXTENSIONS AND ALTERATIONS  
80 ELM GROVE BARNHAM

DRW NO 3 SCALE 1/100  
PROPOSED ROOF PLAN