


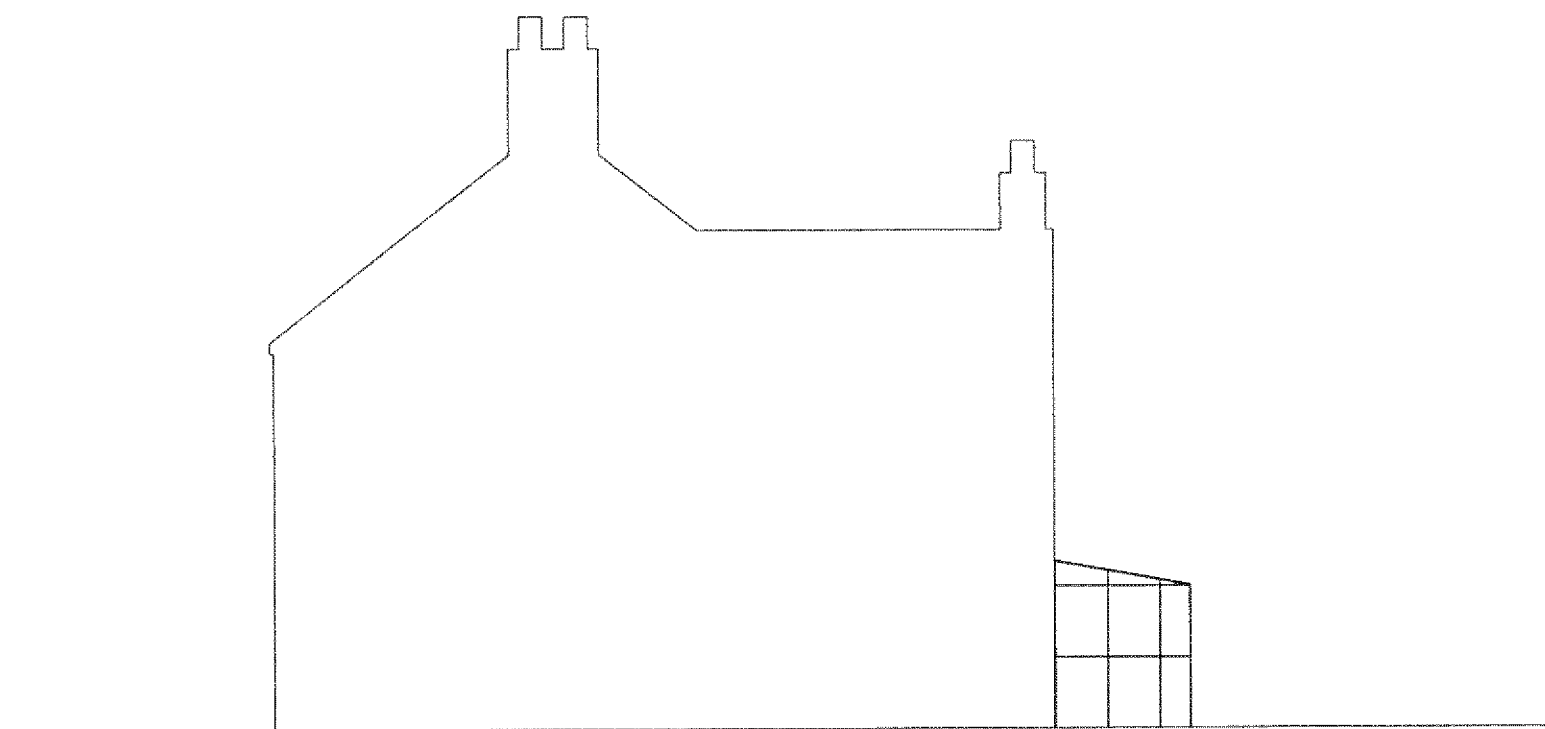

SIDE ELEVATION (EAST)



REAR ELEVATION (SOUTH)



SIDE ELEVATION (WEST)



Michael Pearce & Associates Ltd
Chartered Surveyors - Architectural Consultants
3 West Ridings. East Preston. West Sussex. BN16 2TD

EXTENSIONS AND ALTERATIONS
80 ELM GROVE BARNHAM

DRW NO 4 SCALE 1/100
EXISTING ELEVATIONS