


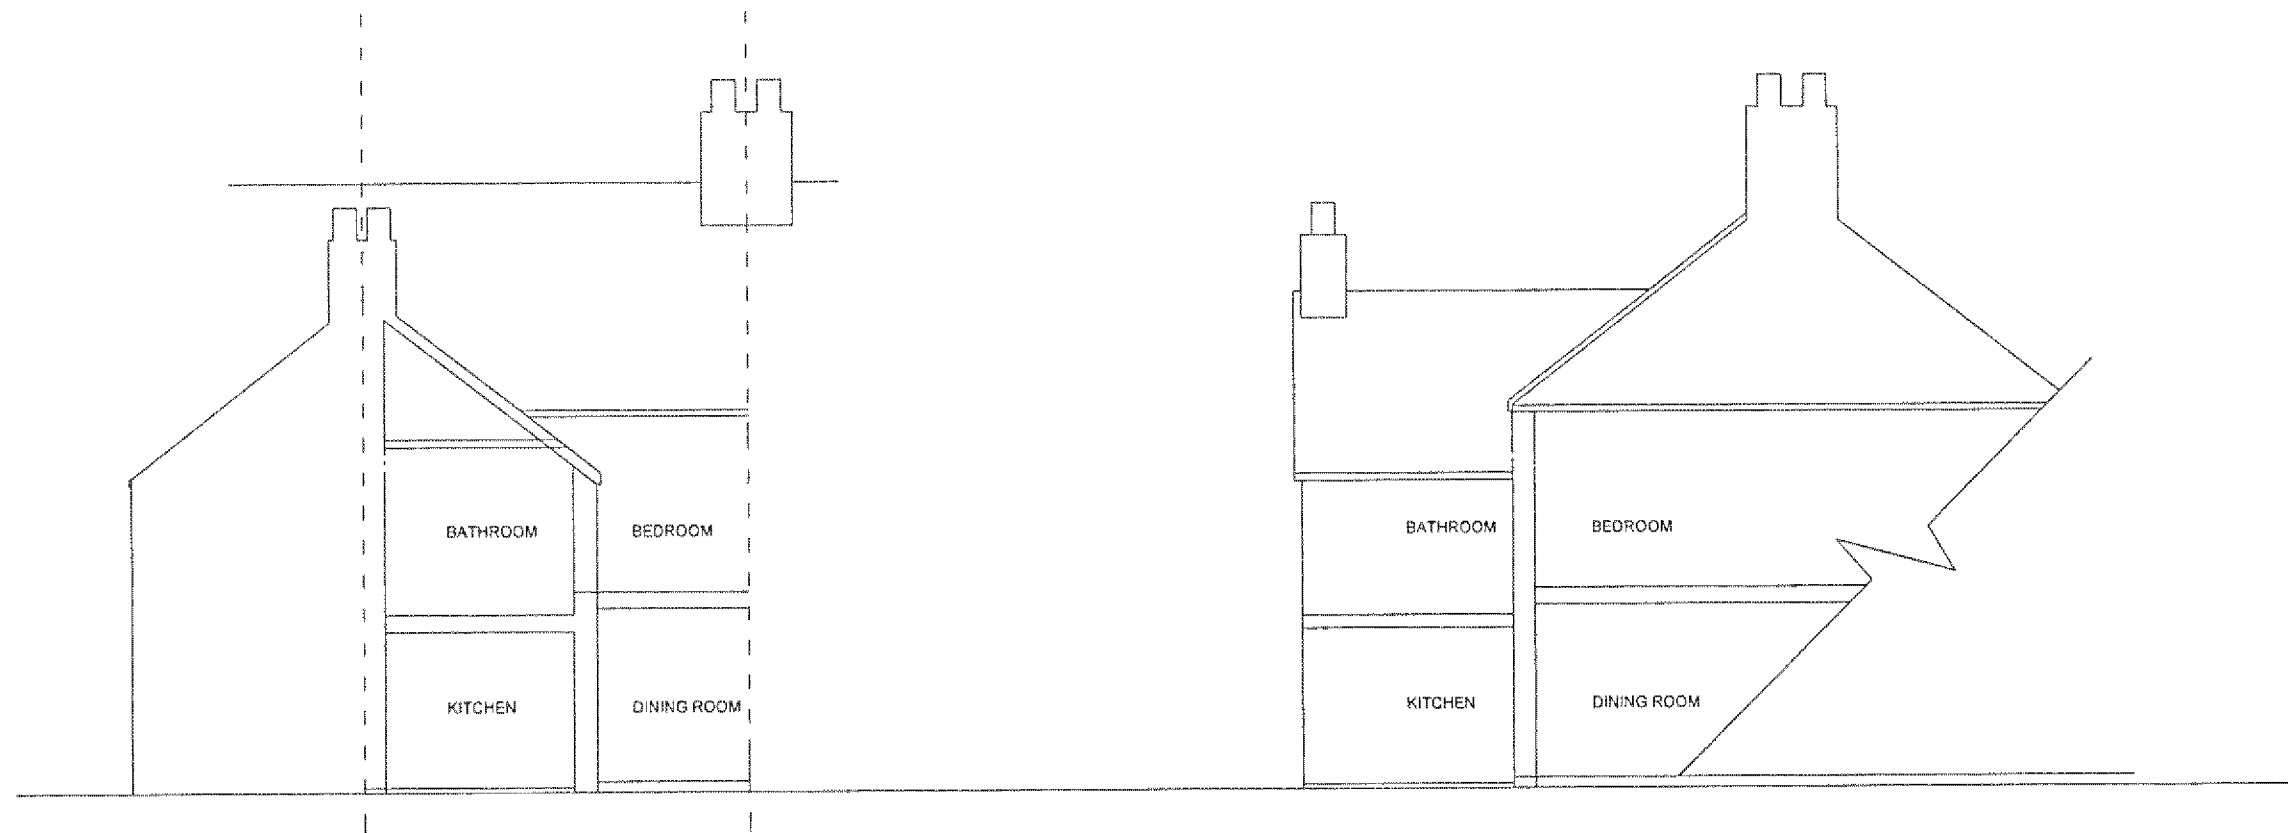

Michael Pearce & Associates Ltd
Chartered Surveyors - Architectural Consultants
3 West Ridings. East Preston. West Sussex. BN16 2TD

EXTENSIONS AND ALTERATIONS
 80 ELM GROVE BARNHAM

DRW NO 6 SCALE 1/100
 EXISTING SECTIONS