


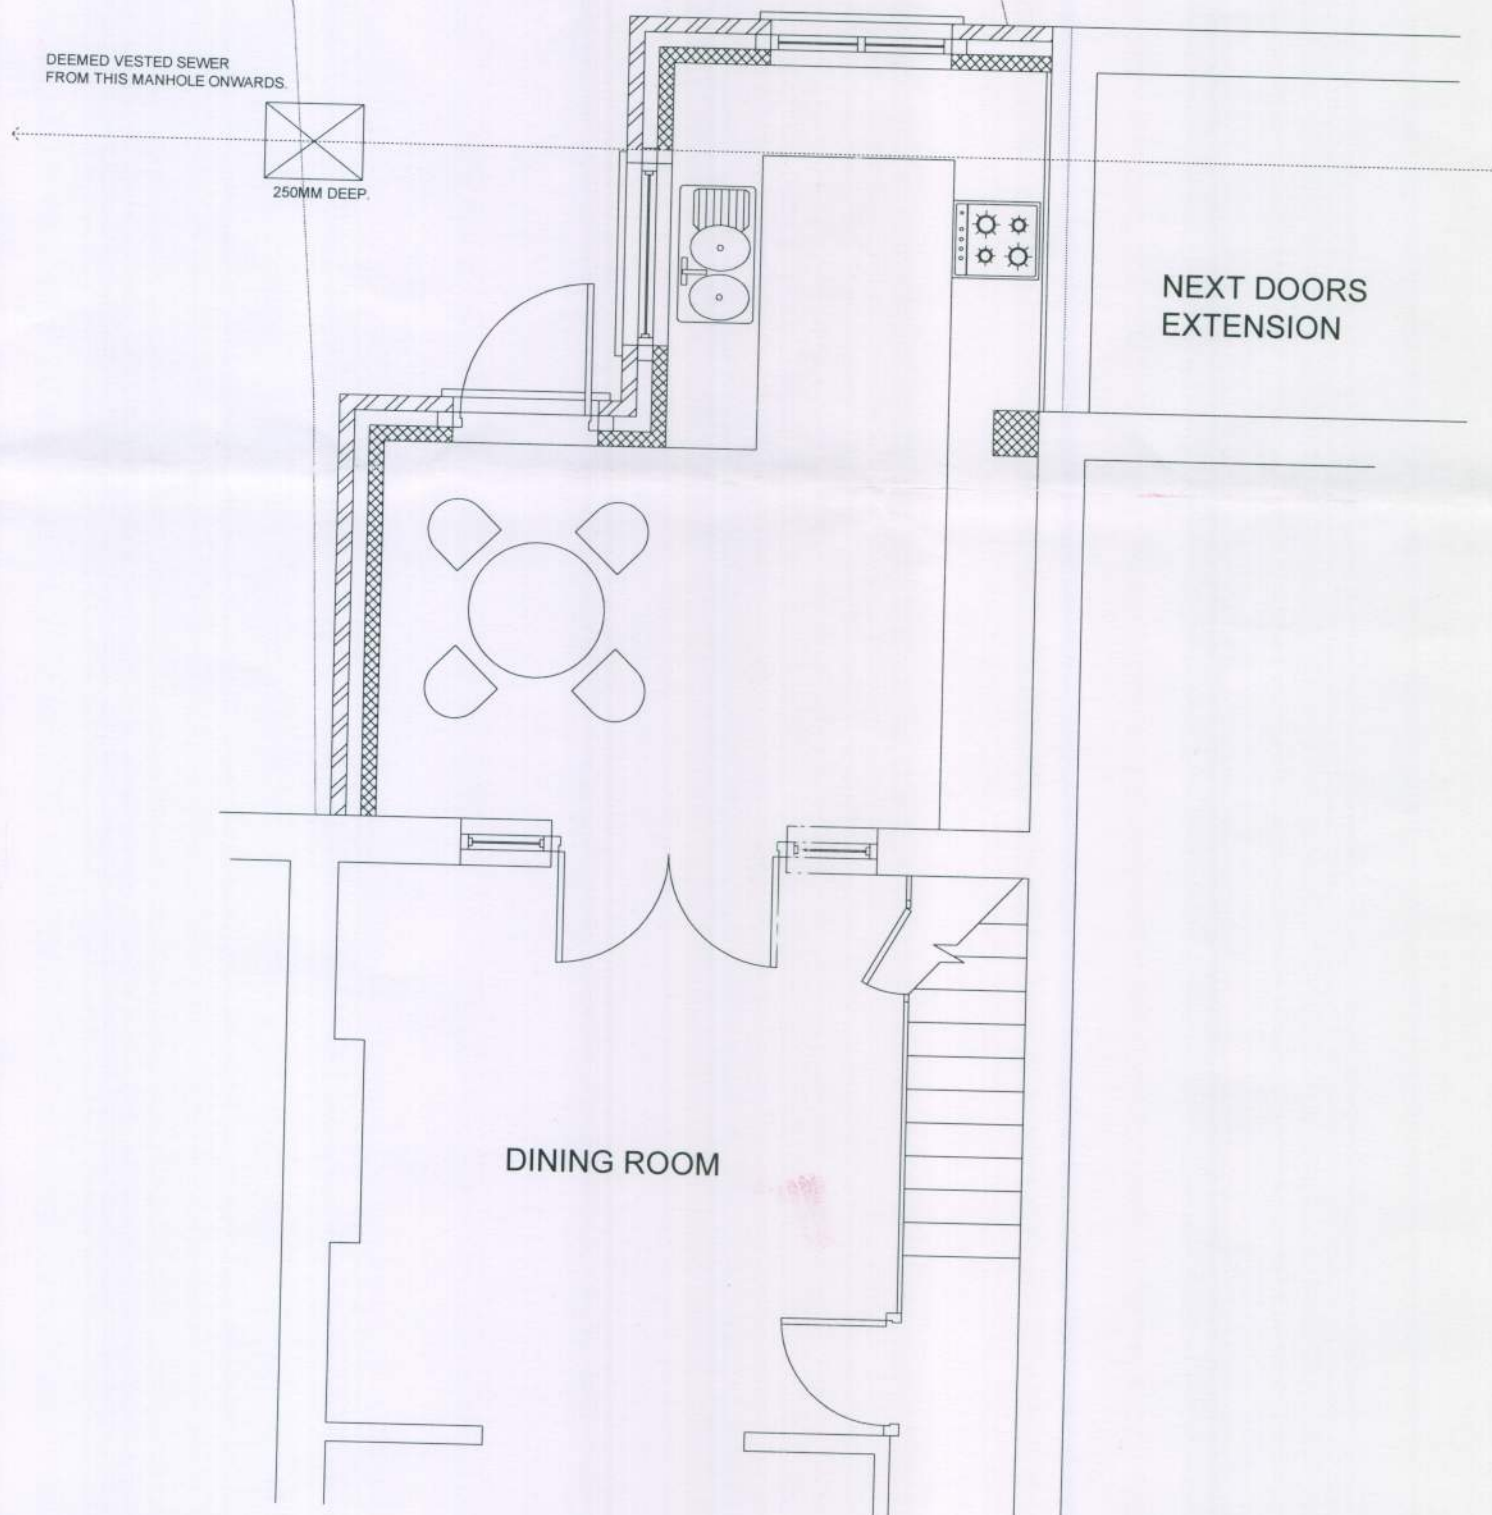

Michael Pearce & Associates Ltd
Chartered Surveyors - Architectural Consultants
Tel 01903 786839 Mob 07812 195560

EXTENSIONS AND ALTERATIONS
80 ELM GROVE BARNHAM

DRW NO 2a SCALE 1/100 **50**
PROPOSED GROUND FLOOR PLAN