


ARI
 No. **EG 60 10**
SUBSTITUTION
 Received **26/10/10**

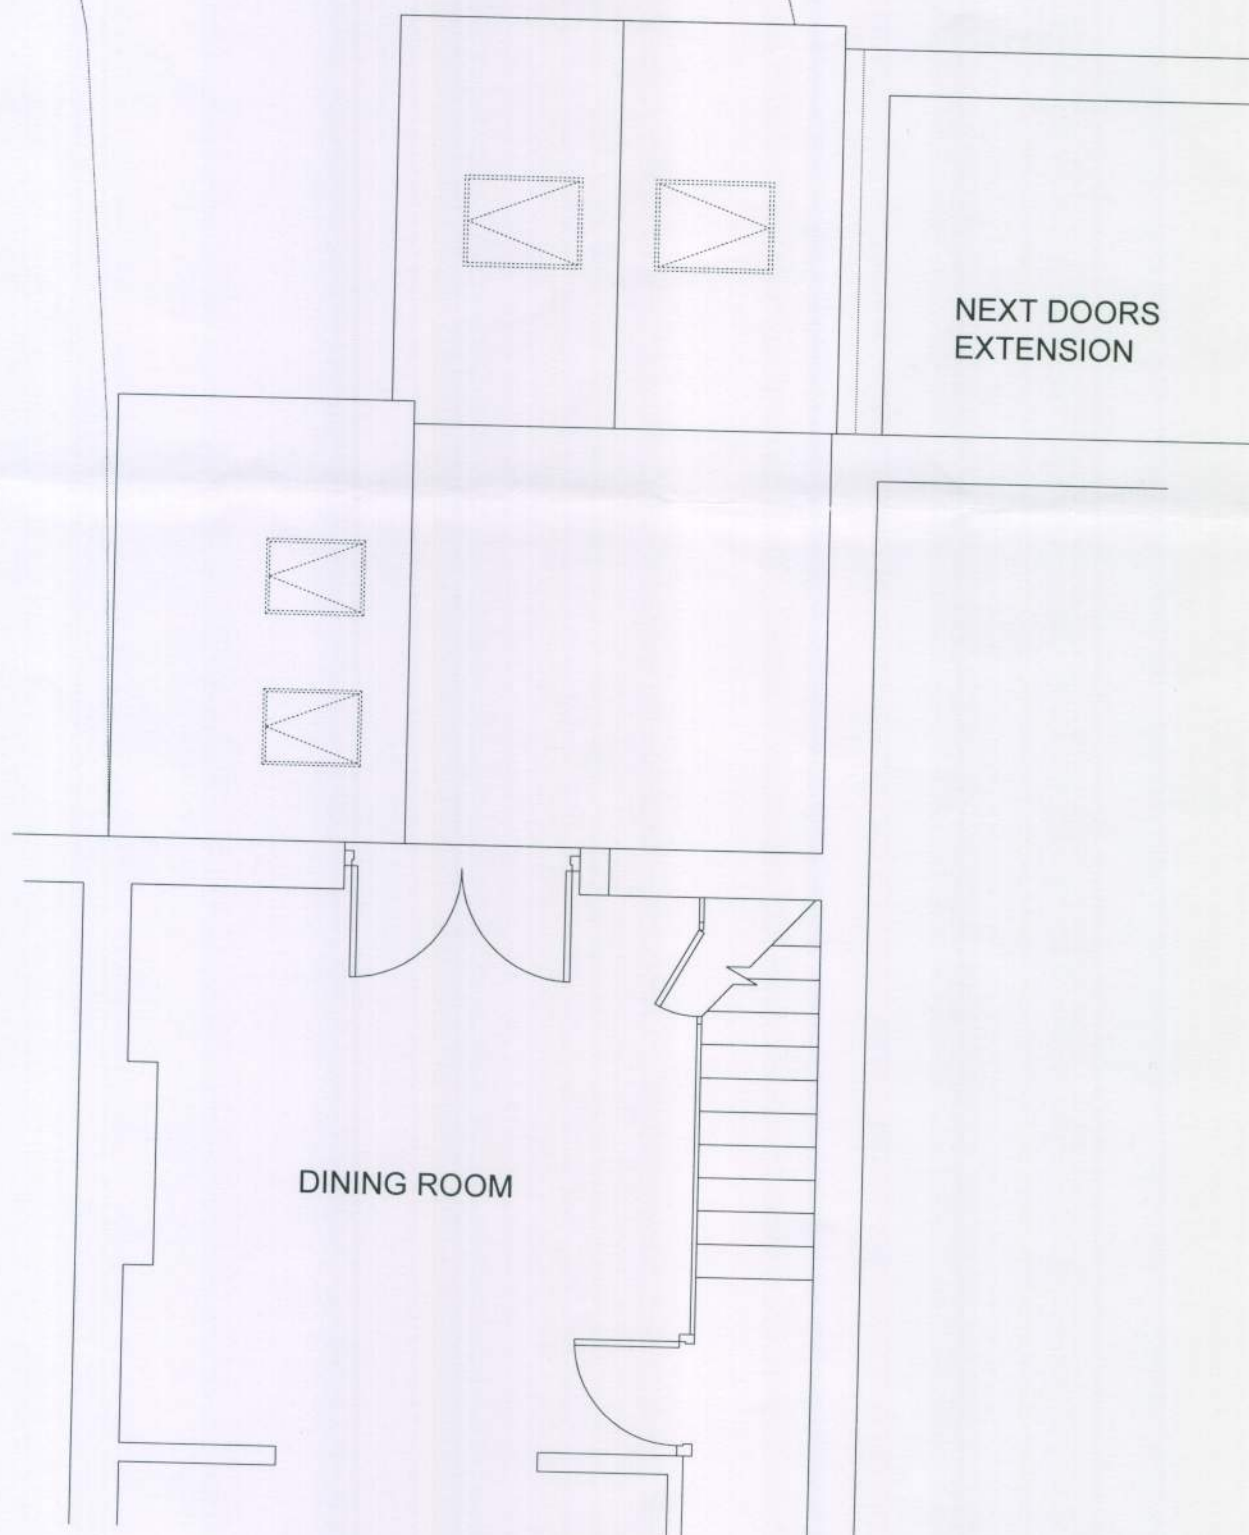

Michael Pearce & Associates Ltd
 Chartered Surveyors - Architectural Consultants
 Tel 01903 786839 Mob 07812 195560

EXTENSIONS AND ALTERATIONS
 80 ELM GROVE BARNHAM

DRW NO 3a SCALE 1/100-50
 PROPOSED ROOF PLAN