


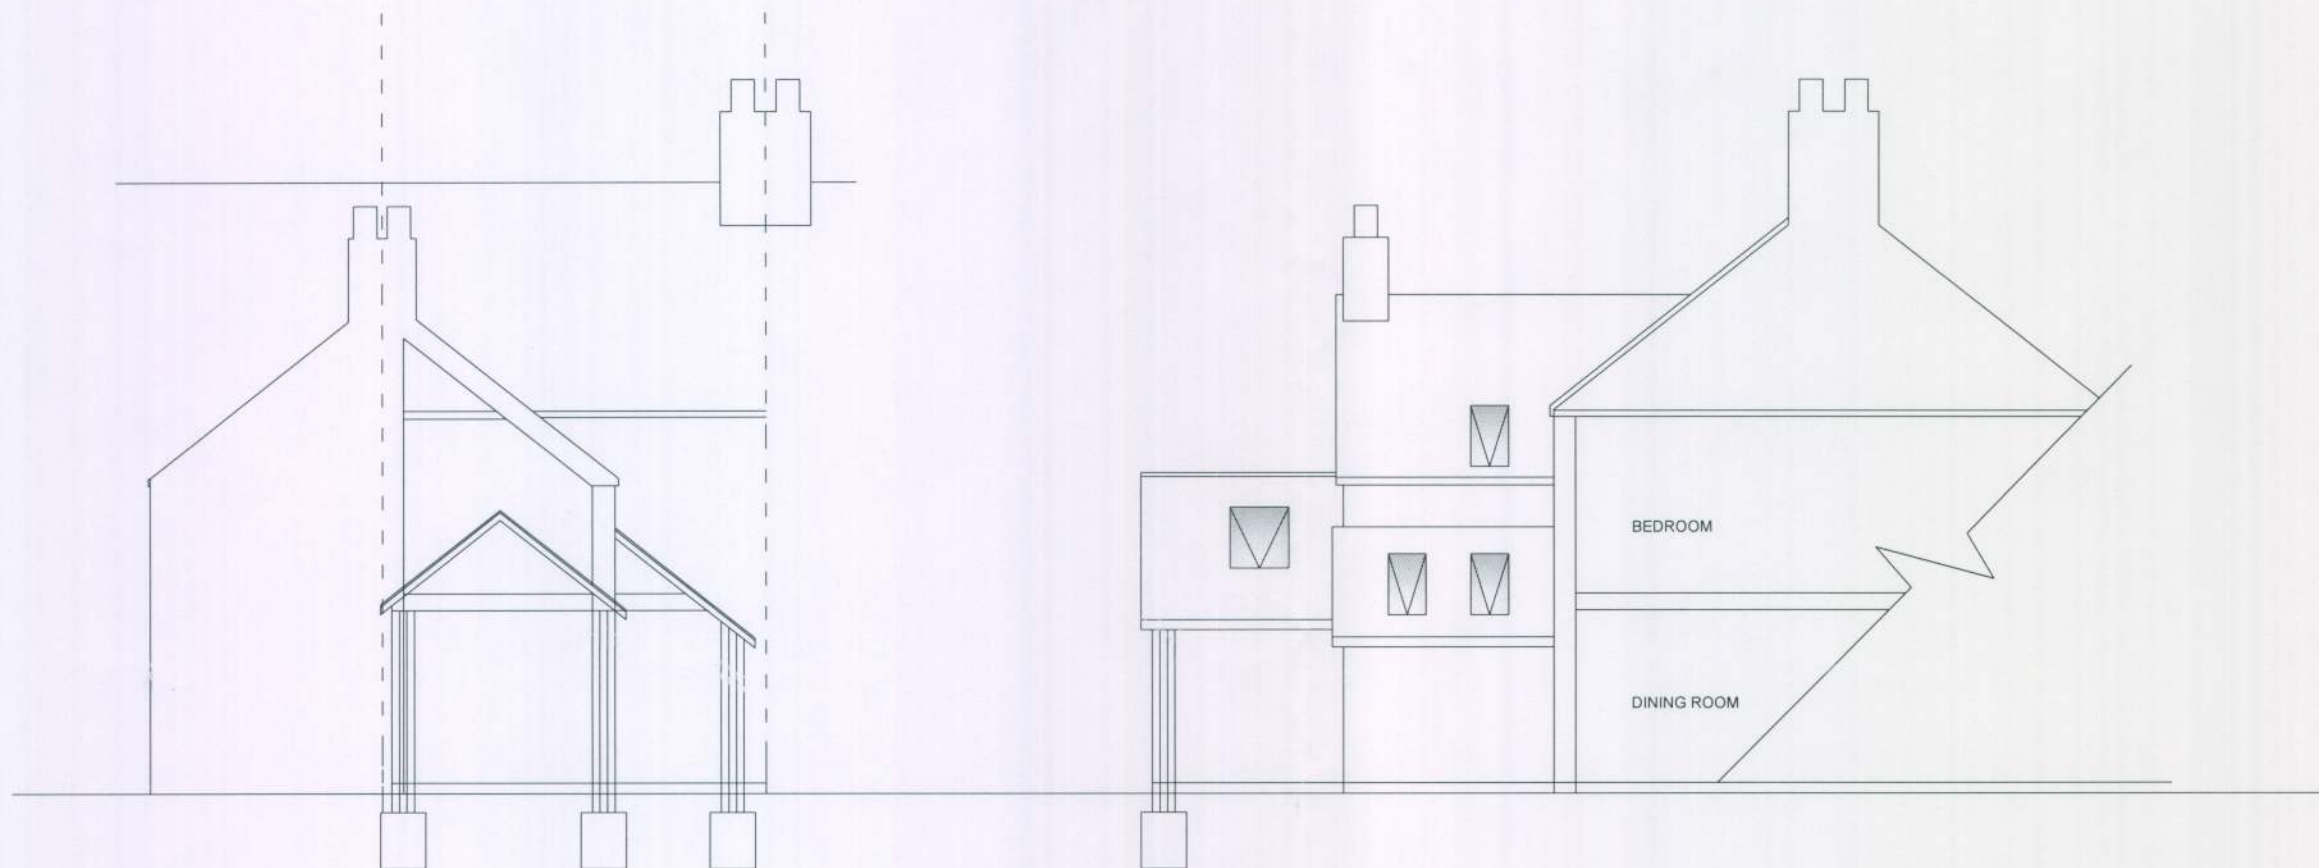

ARUN DISTRICT COUNCIL			
No.	26	60	10
SUBSTITUTION			
Received	26/10/10		



Michael Pearce & Associates Ltd
Chartered Surveyors - Architectural Consultants
3 West Ridings. East Preston. West Sussex. BN16 2TD

Tel 01903 786839
Mob 07812 195560
e-mail:michael@mpa-surveyors.co.uk

EXTENSIONS AND ALTERATIONS
80 ELM GROVE BARNHAM

DRW NO 7 SCALE 1/100
PROPOSED SECTIONS