notes:

Adjacent properties and boundaries are shown for illustrative purposes only and have not been surveyed unless otherwise stated.

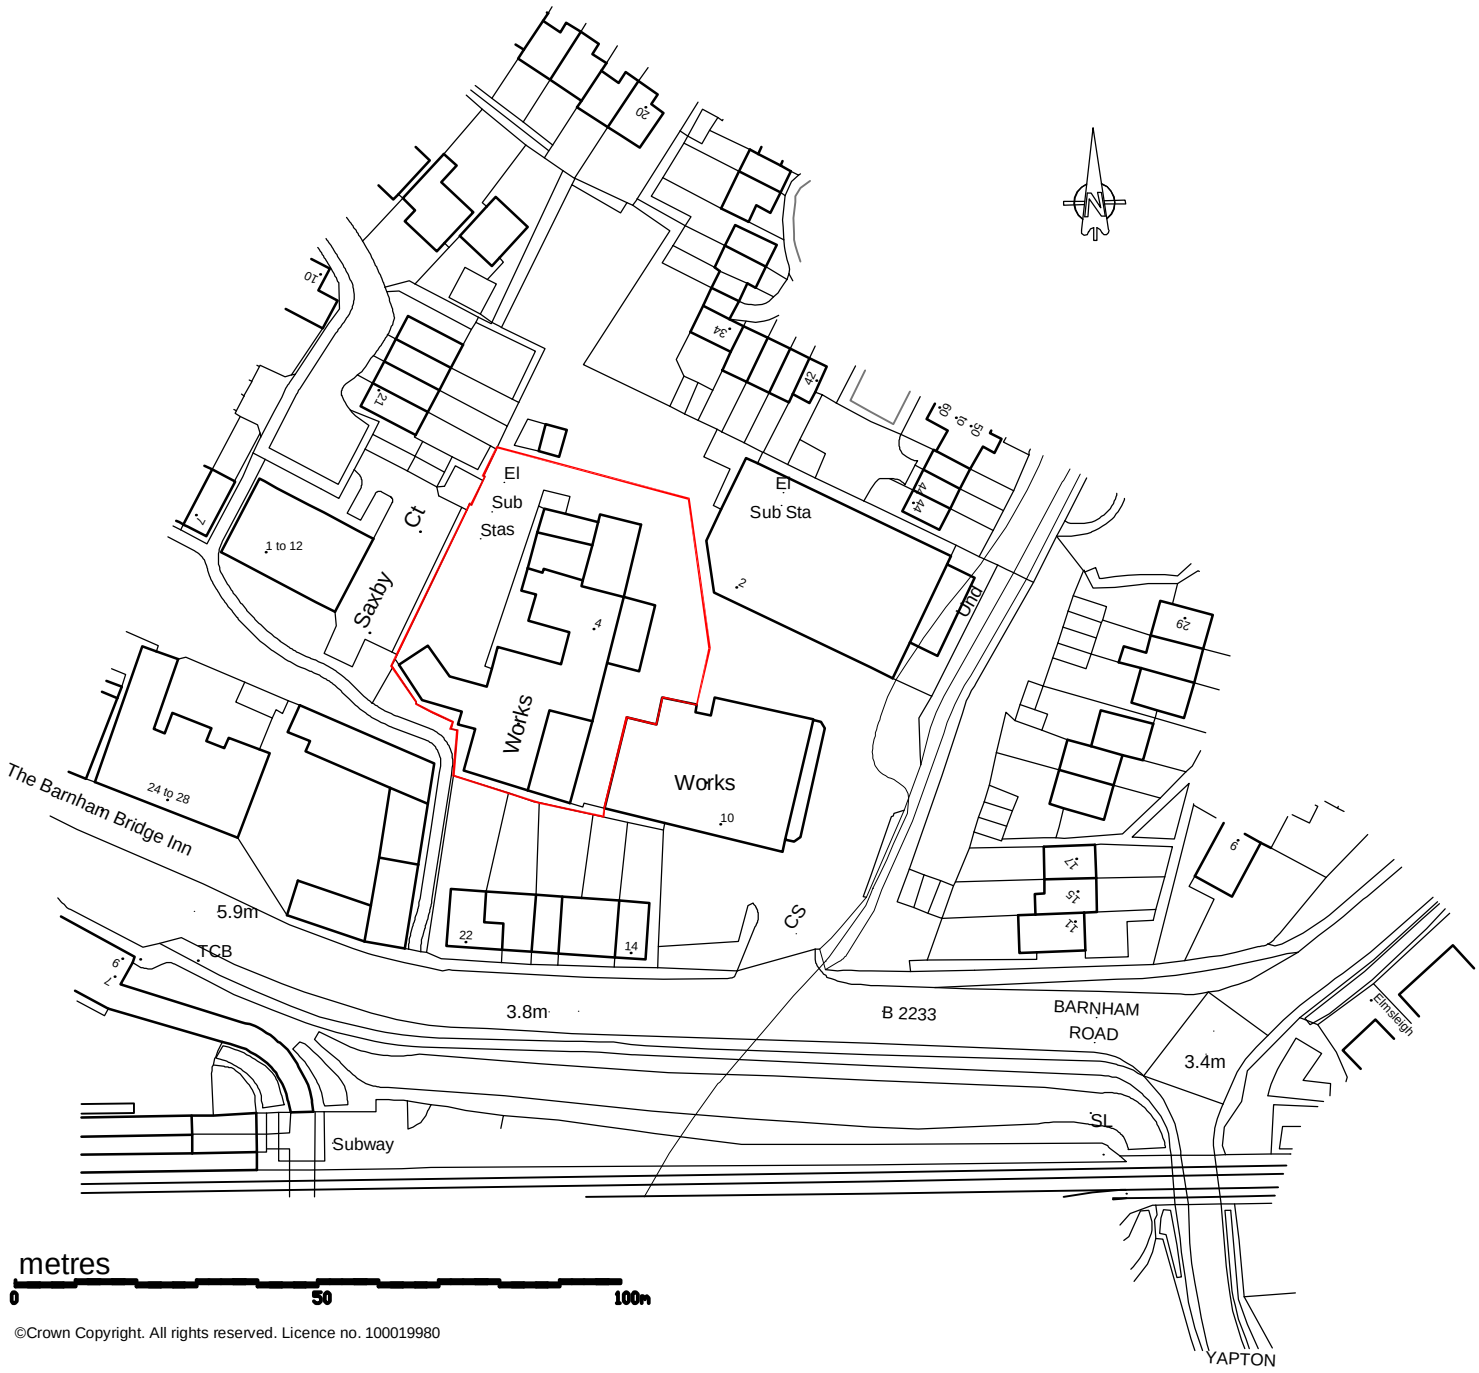

©Crown Copyright. All rights reserved. Licence no. 100019980

REV	DATE	DESCRIPTION	DRAWN	CHECKED
-	-	-	-	-

Revisions

Planning

CFW
Architects Designers Visualisers

Chaplin Farrant Wiltshire Limited

Bank Chambers
69 High Street
Winchester
Hampshire
SO23 9DA

Tel: **01962 862234**
Fax: **01962 840506**

email: studio@cfw-architects.com
www.cfw-architects.com

Also at:
Norwich
London

This drawing is copyright of the Architects and shall not be reproduced without their permission.

Check all dimensions and report any errors or omissions.

Justin Ruddock — CLIENT

Penfold Metalising, Barnham — PROJECT

Site Location Plan — DRAWING

J13865w — PROJECT REF:

AP002 — DRAWING NO:

\- — REVISION

05/11/13 — DATE

1:1250@A3 — SCALE

PD — MW