

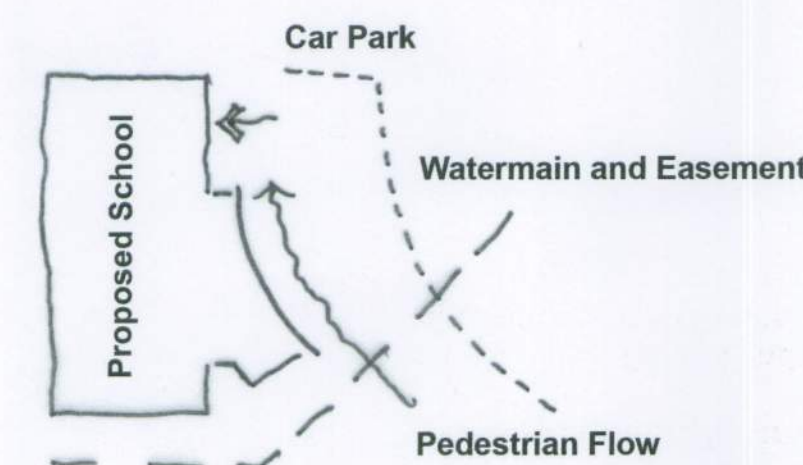
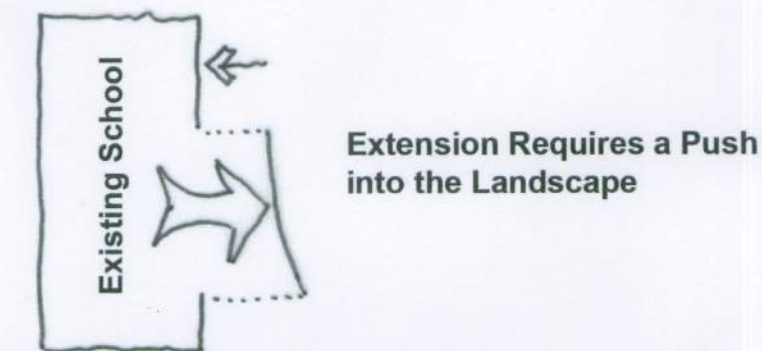


This drawing is the copyright of HNW Architects Ltd.
All dimensions must be verified on site prior to construction.
Do not scale this drawing except for Planning Application purposes.
Ordnance Survey Licence No. 100000200

Rev	Amendments	By	Chkd	Date
A	Images updated	SJL	MB	06/09/13

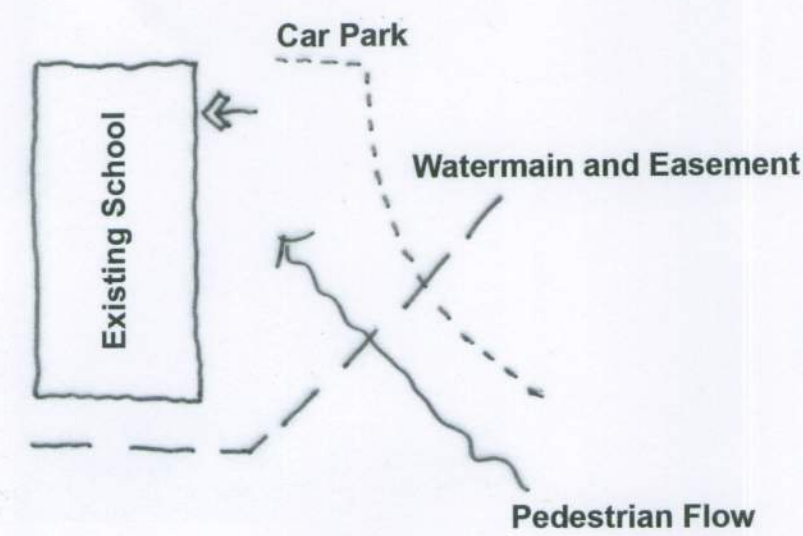

Proposed Mass is Informed by Site Constraints.
The Curve is Informed by and Gives Direction to the Pedestrian Flow leading to the Entrance.
The Curve formalises the Car Park.
The Curve is Truncated by the Watermain Easement.

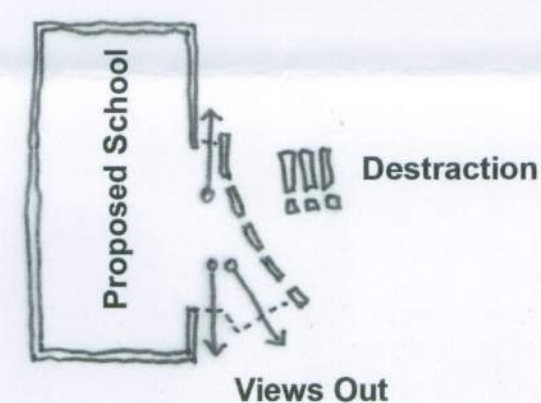


The Curve is Seen As a Solid Element Akin to the Existing School Walls, Solid yet Perforated, this Reduces the incidence of Distraction from External Activity.
The Connection between the Existing School and the Curve is of a Lighter Quality with an Open Connection between Internal & External Learning Spaces

CONCEPT SKETCHES




Cedar Cladding & White Windows on Existing School

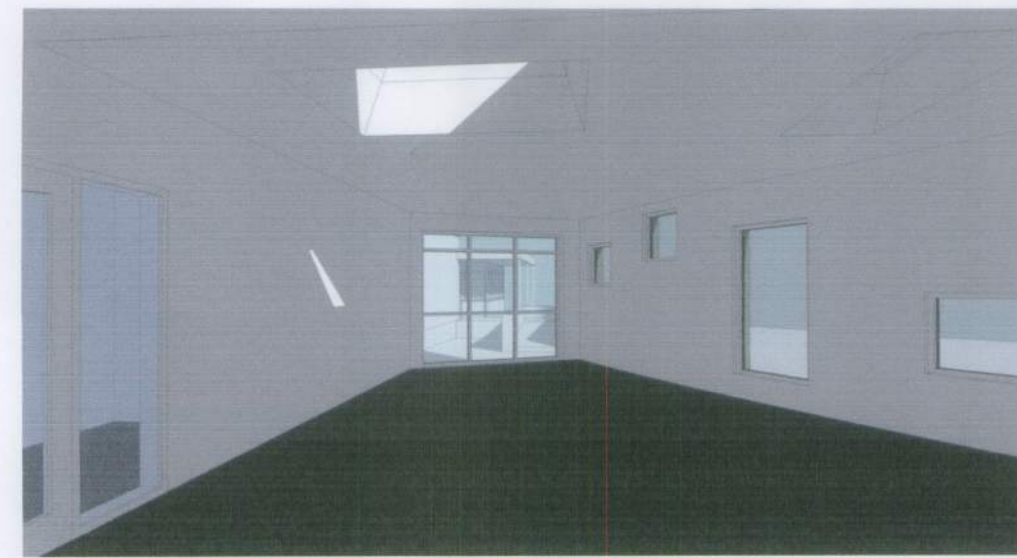


VIEW FROM CLASSROOM 1 LOOKING WEST



VIEW FROM CLASSROOM 2 LOOKING EAST

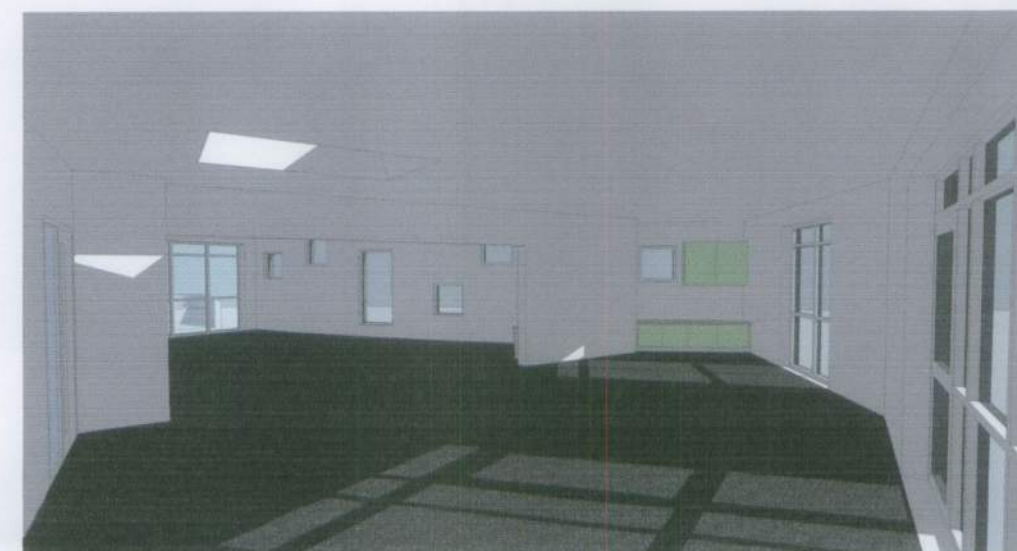


VIEW LOOKING WEST IN COMBINED CLASSROOM

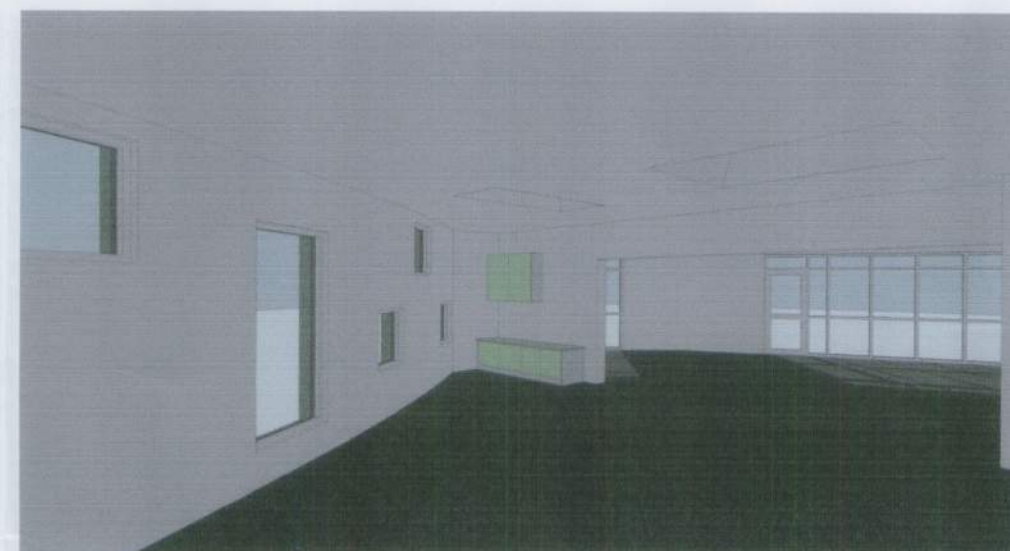

VIEW LOOKING EAST IN COMBINED CLASSROOM



VIEW FROM PLAYGROUND

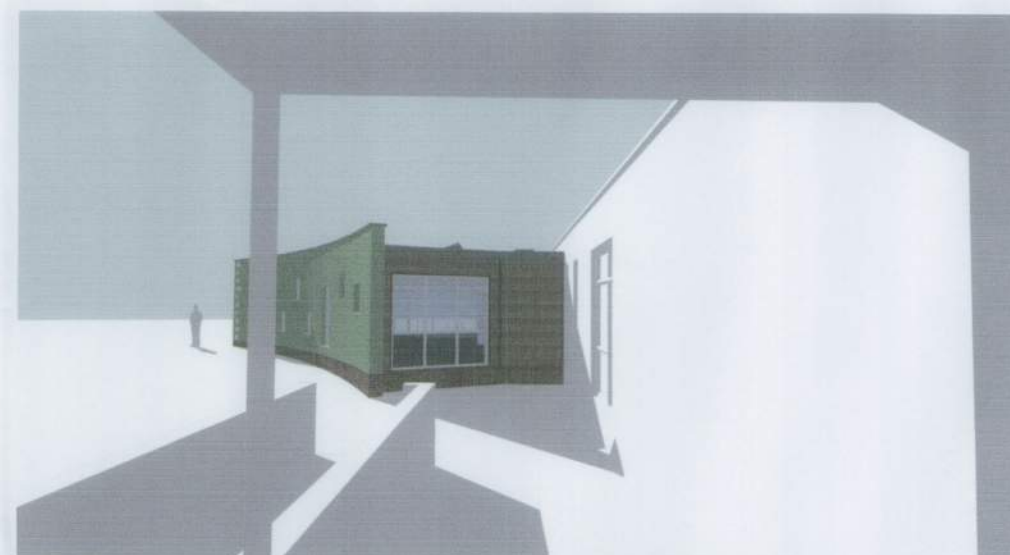

VIEW FROM MAIN ENTRANCE TO SCHOOL



VIEW FROM ABOVE



Rendered Elevation to St George's Church in Eastergate



Green as a Dominant Elevation to Church Lane



VIEW OF EXISTING MASSING FROM CHURCH LANE



VIEW OF PROPOSED MASSING FROM CHURCH LANE



Chailey Rustic Stock Brick from the Existing School Hall



Green Weldmesh Fencing and Hit & Miss Fencing as seen at the Existing School



HNW Architects, 11 West Pallant, Chichester, West Sussex, PO19 1TB
Tel: 01243 533300 Fax: 01243 533311 E-mail: hnw@hnw.co.uk www.hnw.co.uk

Project
**EARLY YEARS EXTENSION
EASTERGATE PRIMARY SCHOOL**

Drawing Title
CONCEPT & MASSING STUDY

Drawing Status
PLANNING

Scale: NTS @A1
Drawn By: SJL
Date: AUG 2013

Checked By: MB
Date: AUG 2013

Project No: 13015
Drawing No: P015
Revision: A

HNW Architects Ltd - Registered No. 3589904