


40 ELM GROVE, BARNHAM  
PROPOSED

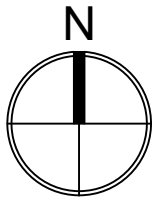

NOTES:


Dimensions to be checked on site before commencing work. Any discrepancies shall be reported to the architect immediately.

Do not scale from these drawings except for planning purposes.


Use figured dimensions only.

Where applicable this drawing is to be read in conjunction with other consultants' drawings.

All drawings to be read in conjunction with specification and all other drawings including structural engineer and mechanical and electrical drawings / specification

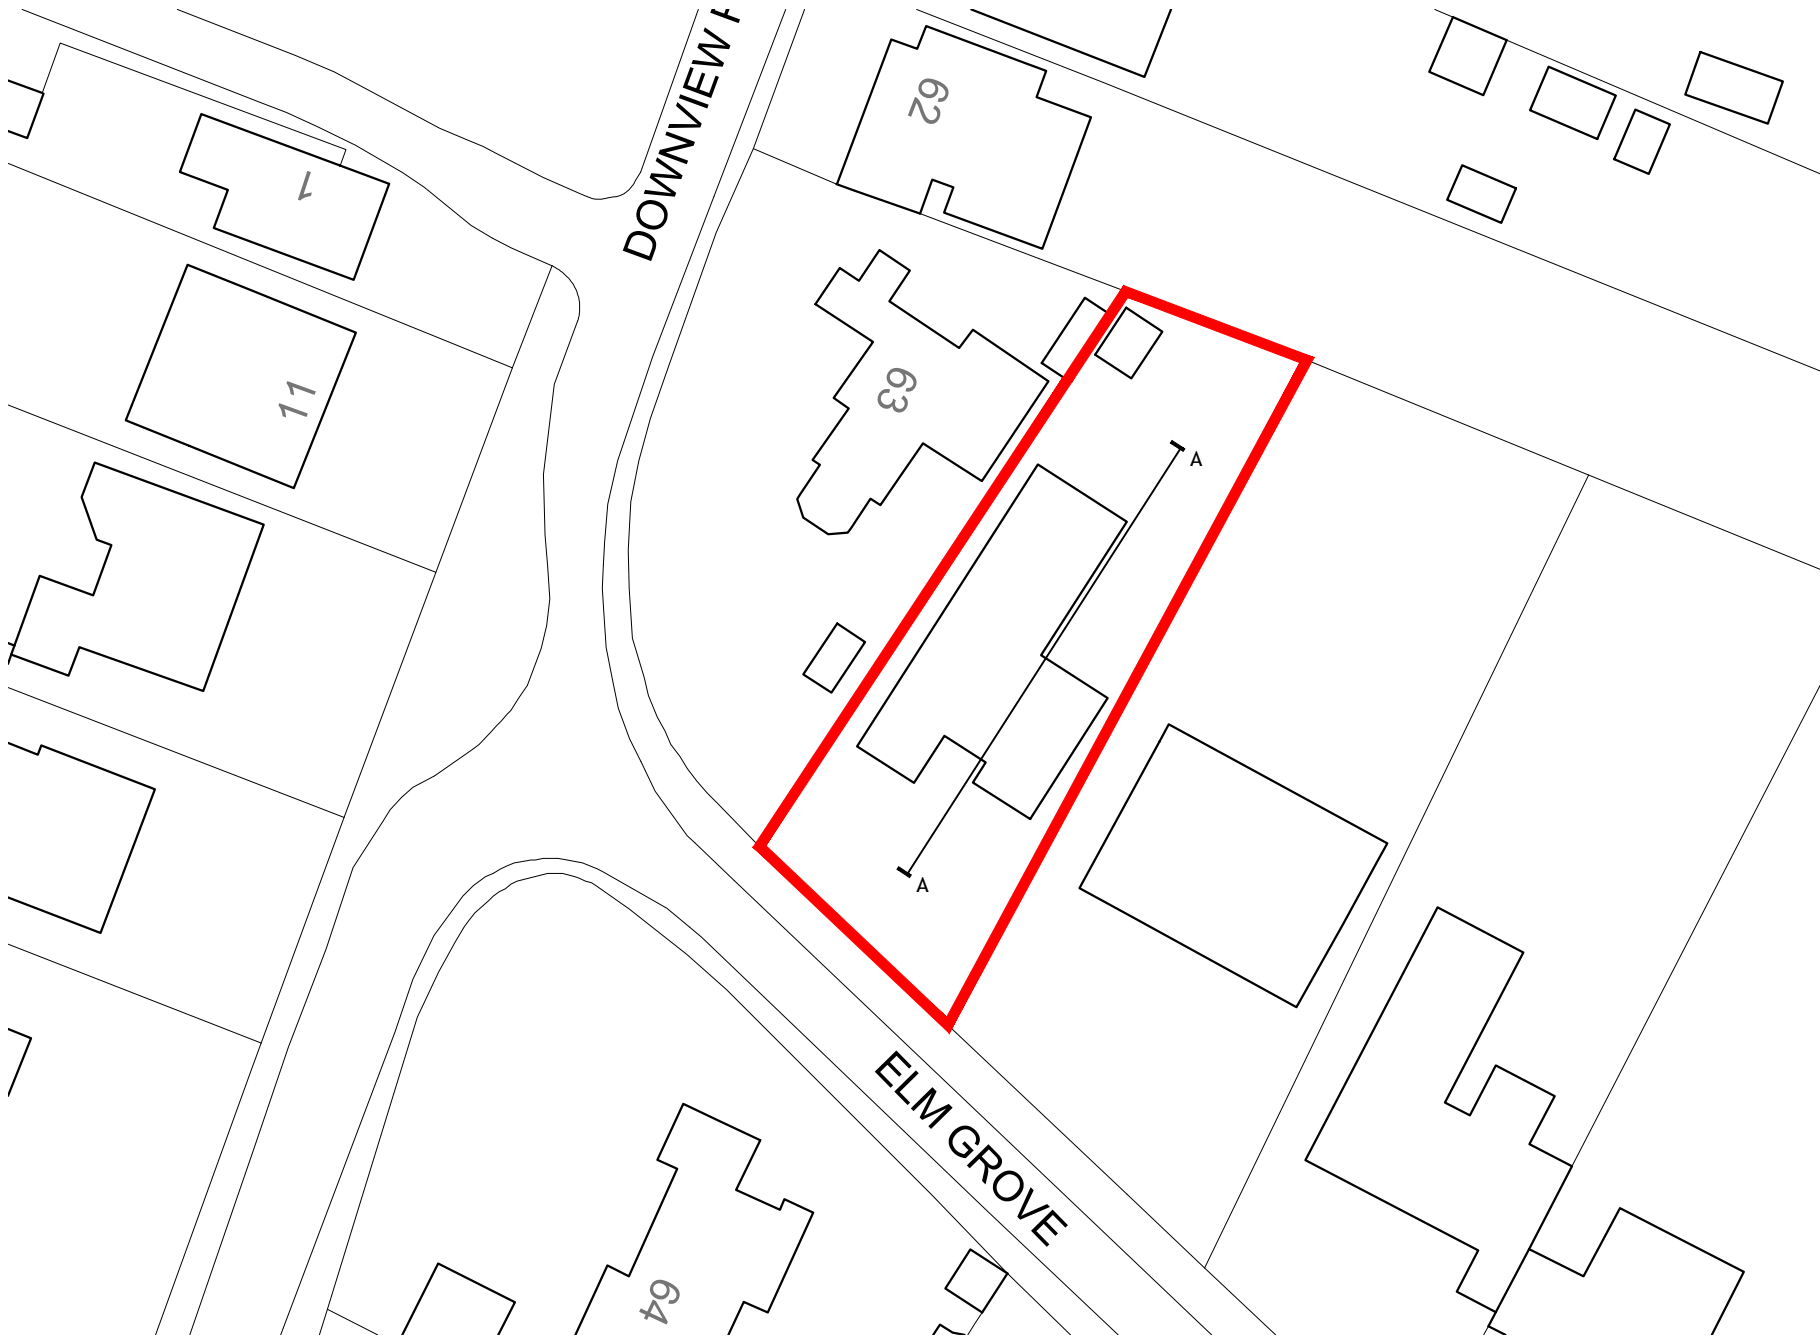

**BLOCK PLAN**  
*Ordnance Survey (c) Crown Copyright 2018. All rights reserved. Licence number 100022432*  
1:500

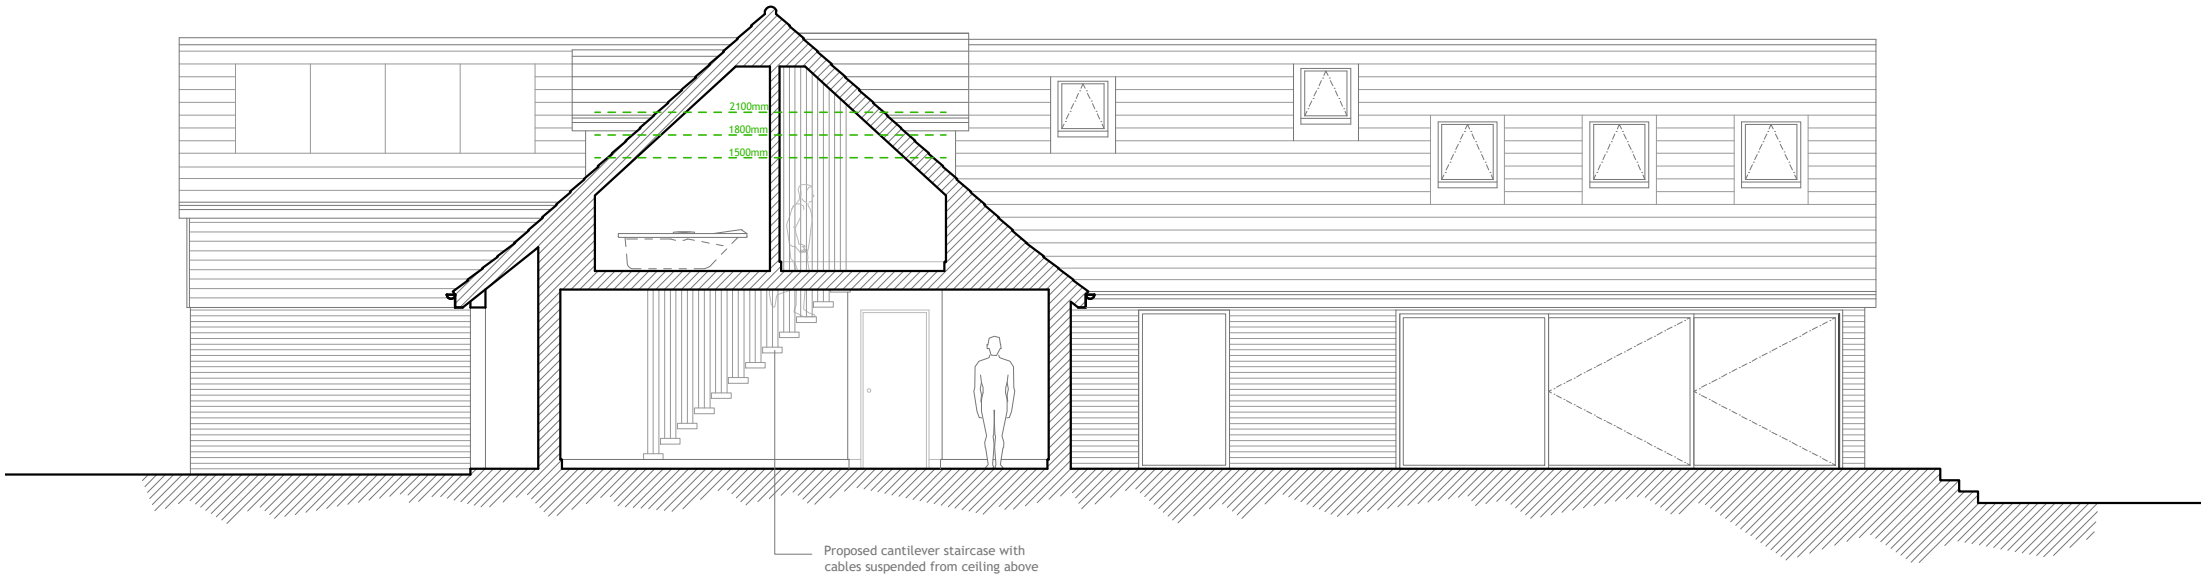

**SECTION A-A**  
1:100

| REV | DATE | AMENDMENT | DRAWN |
|-----|------|-----------|-------|
|     |      |           |       |



**Helyer Davies Architects Ltd**  
1 The Old Flour Mill,  
Emsworth, PO10 7BT  
01243 370 715  
[www.hdarchitects.co.uk](http://www.hdarchitects.co.uk)   [mail@hdarchitects.co.uk](mailto:mail@hdarchitects.co.uk)

**PROJECT**

40 Elm Grove  
Barnham  
West Sussex  
PO22 0HL

**DRAWING**  
Proposed  
Block Plan  
Section     A-A

**SCALE**  
as noted @A2

|                            |               |
|----------------------------|---------------|
| DATE    July 2018          | DRAWN    TW   |
| DRAWING NUMBER<br>18087-03 | REVISION<br>* |

