

40 ELM GROVE, BARNHAM
PROPOSED

NOTES:



Dimensions to be checked on site before commencing work.
Any discrepancies shall be reported to the architect immediately.

Do not scale from these drawings except for planning purposes.



Use figured dimensions only.

Where applicable this drawing is to be read in conjunction with other consultants' drawings.


All drawings to be read in conjunction with specification and all other drawings including structural engineer and mechanical and electrical drawings / specification

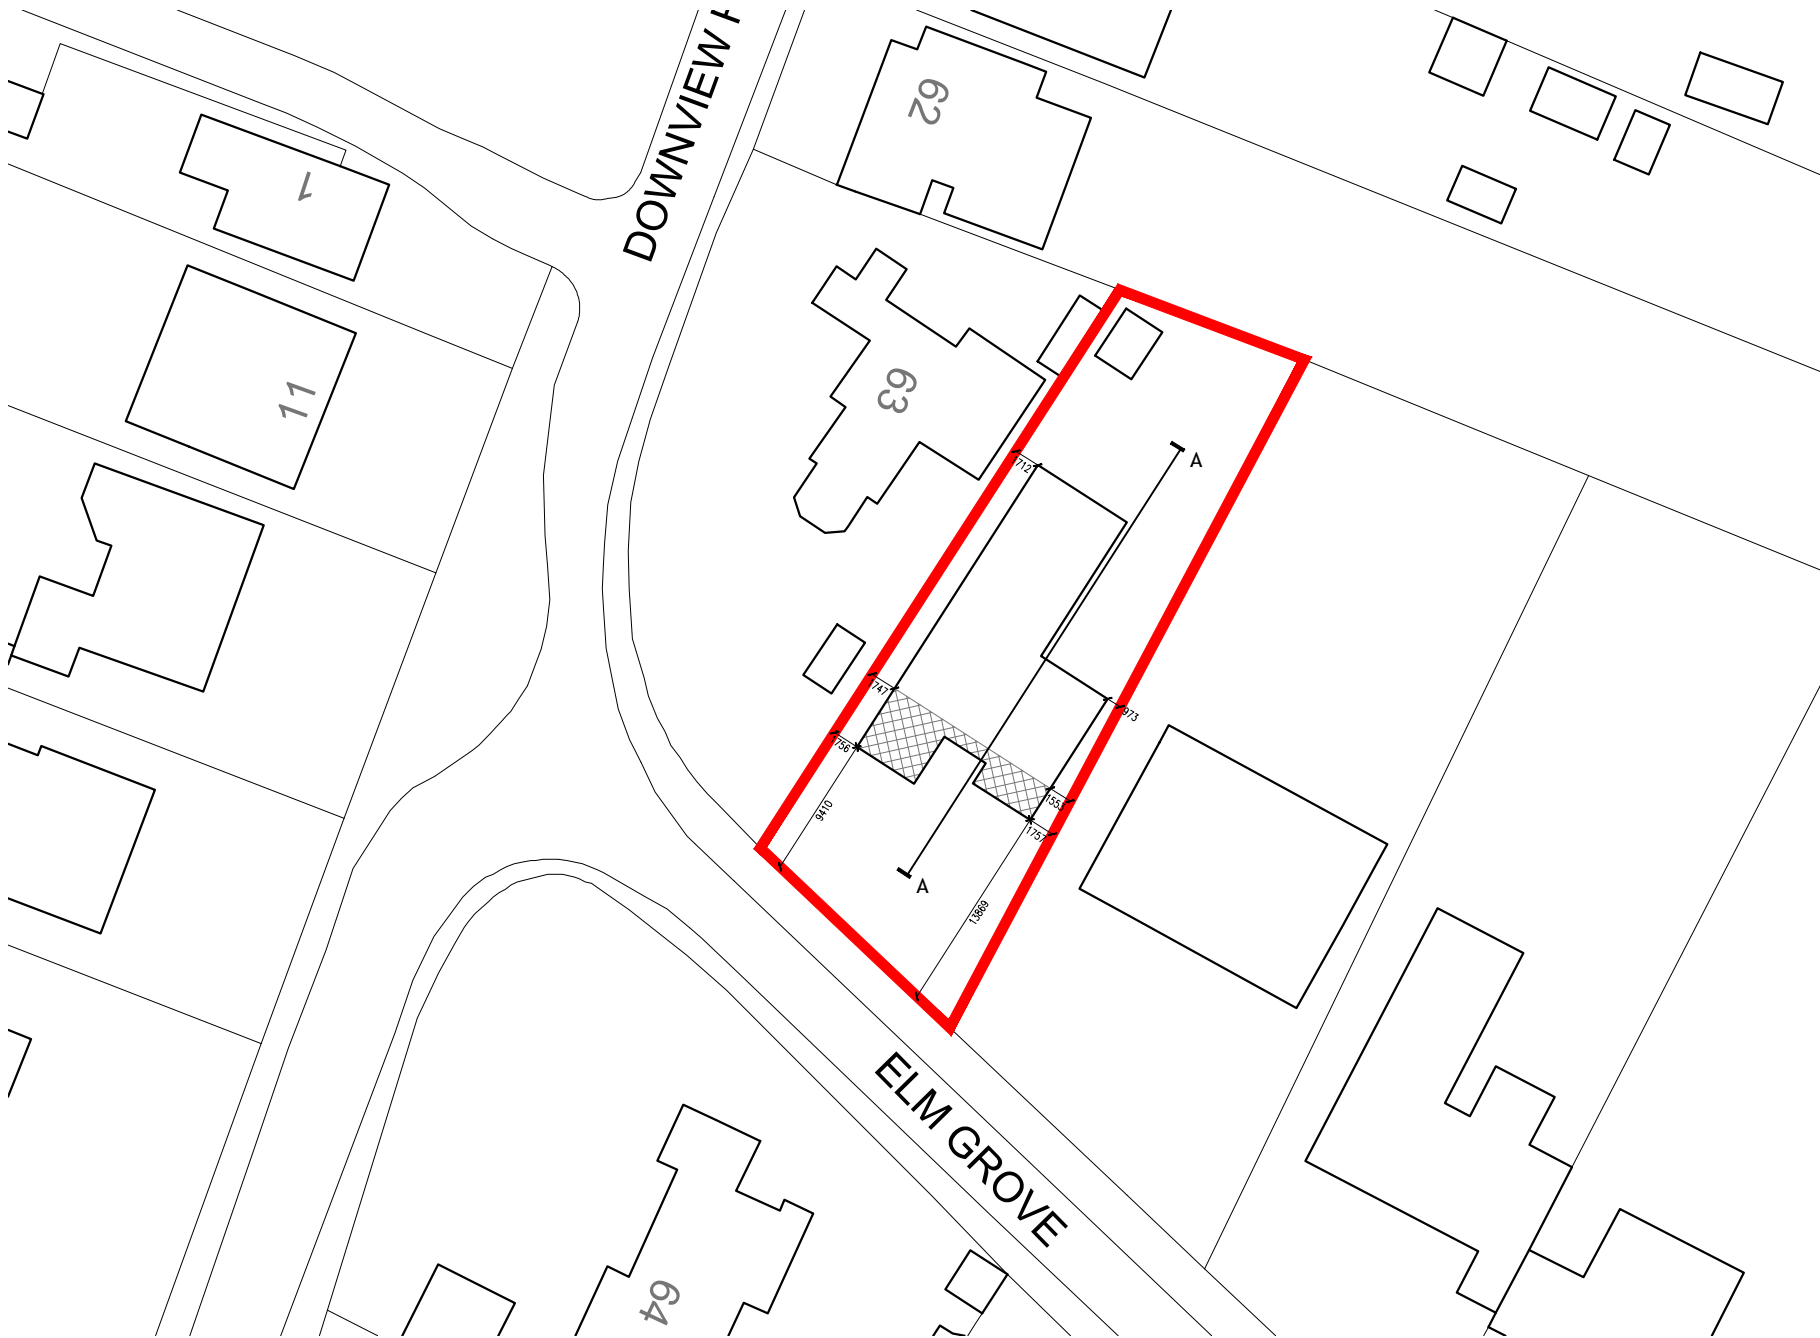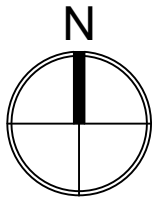

BLOCK PLAN
Ordnance Survey (c) Crown Copyright 2018. All rights reserved. Licence number 100022432
1:500

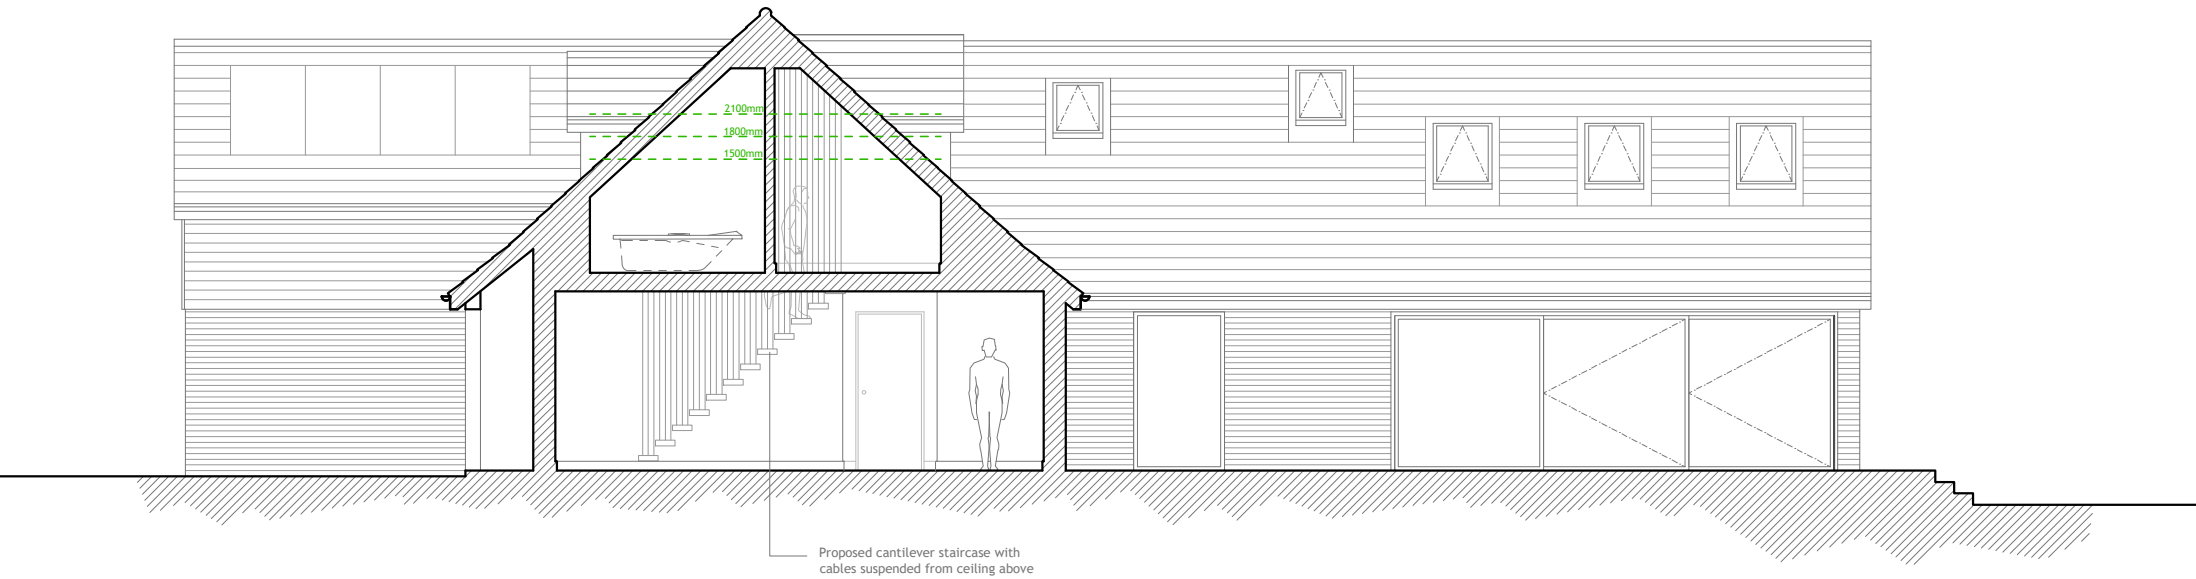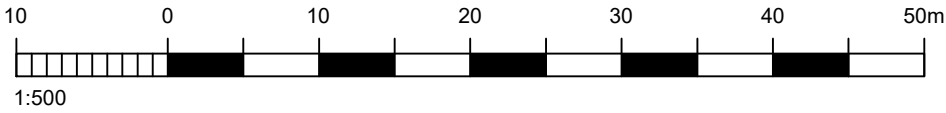

SECTION A-A
1:100

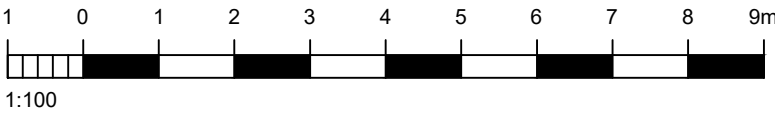

REV	DATE	AMENDMENT	DRAWN



Helyer Davies Architects Ltd
1 The Old Flour Mill,
Emsworth, PO10 7BT
01243 370 715
www.hdarchitects.co.uk mail@hdarchitects.co.uk

PROJECT
40 Elm Grove
Barnham
West Sussex
PO22 0HL

DRAWING
Proposed
Block Plan
Section A-A

SCALE
as noted @A2

DATE July 2018	DRAWN TW
DRAWING NUMBER 18087-03	REVISION *