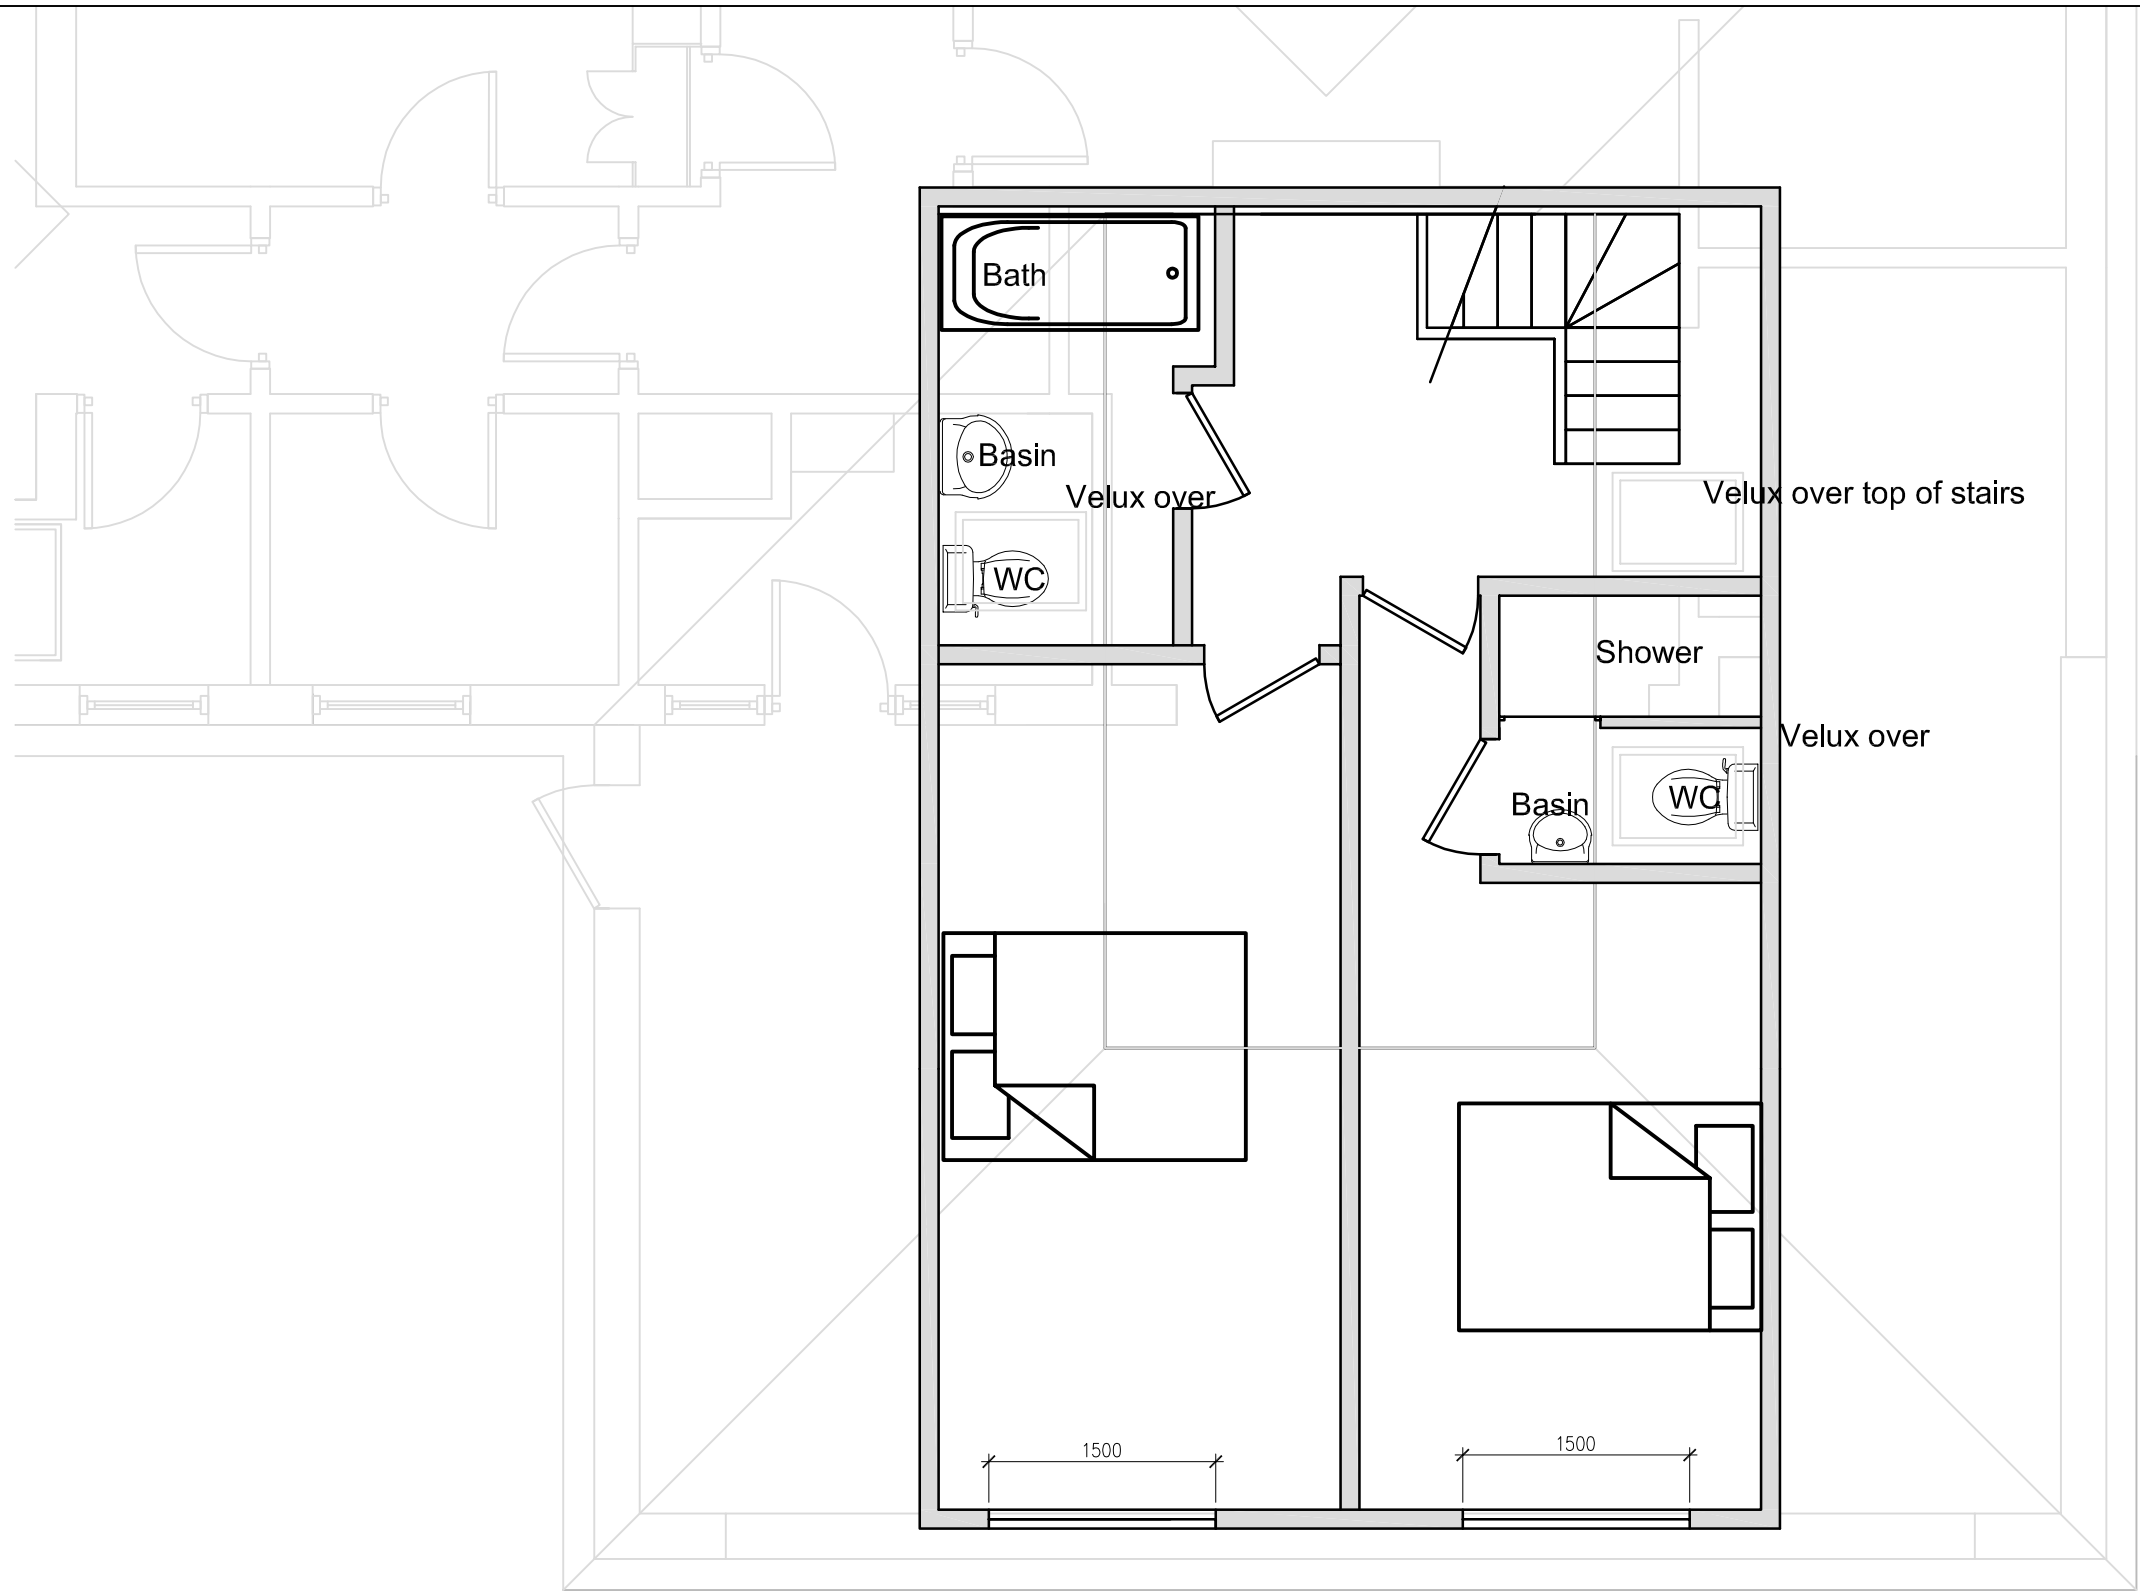


General Notes:

Do not scale dimensions from this drawing, unless for Planning purposes.

The Contractor is responsible for checking all dimensions on site prior to commencement of the works.

This drawing is to be read in conjuction with the specification.

Revision	Date	Description
A	22/07/16	approved scheme
-	-	-

Brian Elstone Surveying Services Ltd
Brian Elstone, MCIOB, IMaPS, MCABE
Building Surveyor and Architectural Consultant
CDM Consultant

14 Sutton Avenue, Rustington, West Sussex, BN16 2ET
Phone: 01903 784884, Mobile: 07710 593021,
Email: brian@elstone.biz

Client:
Mrs M. Wilkins, 49 Elm Grove,Barnham, West Sussex.

Project:
Loft and Kitchen Extension - 2016 Scheme

Drawing Title:
Proposed Loft Plan

Scale:	Date:	Drawn By:
1:50	21/07/2016	BE

Drawing Number:	Revision:
1112/104	A

ARUN DISTRICT COUNCIL EG/64/16/HH