General Notes:

Do not scale dimensions from this drawing, unless for Planning purposes.

The Contractor is responsible for checking all dimensions on site prior to commencement of the works.

This drawing is to be read in conjuction with the specification.




Ordnance Survey, (c) Crown Copyright 2014. All rights reserved. Licence number 100022432

Location Plan
Scale: 1:1250

0m 5m 10m 15m 20m 25m

1:1250 Scale bar

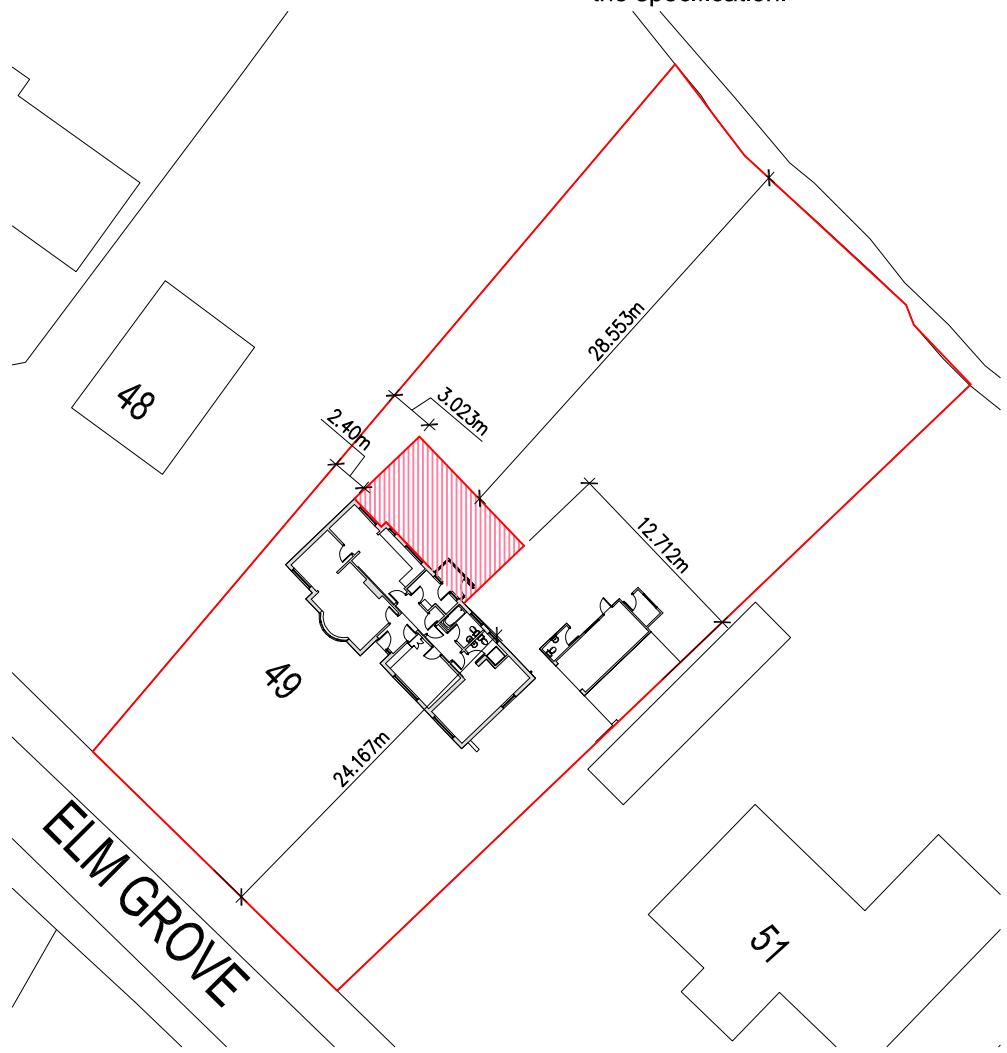

Block Plan
Scale: 1:500

0m 5m 10m 15m 20m

1:500 Scale bar

B	29/07/16	Dimensions added to site plan
A	22/07/16	approved scheme
-	-	-

Brian Elstone Surveying Services Ltd
Brian Elstone, MCIOB, IMaPS, MCABE
Building Surveyor and Architectural Consultant
CDM Consultant

14 Sutton Avenue, Rustington, West Sussex, BN16 2ET
Phone: 01903 784884, Mobile: 07710 593021,
Email: brian@elstone.biz

Client:
Mrs M. Wilkins, 49 Elm Grove,Barnham, West Sussex.

Project:
Loft and Kitchen Extension - 2016 Scheme

Drawing Title:
Site Plan & Location Plan

Revision	Date	Description
Scale:	Date:	Drawn By:
NOTED	21/074/2016	BE
Drawing Number:		Revision:
1112/106		B

ARUN DISTRICT COUNCIL EG/64/16/HH